




HANDINGS:
PLOTS 38, 40 & 42 - AS

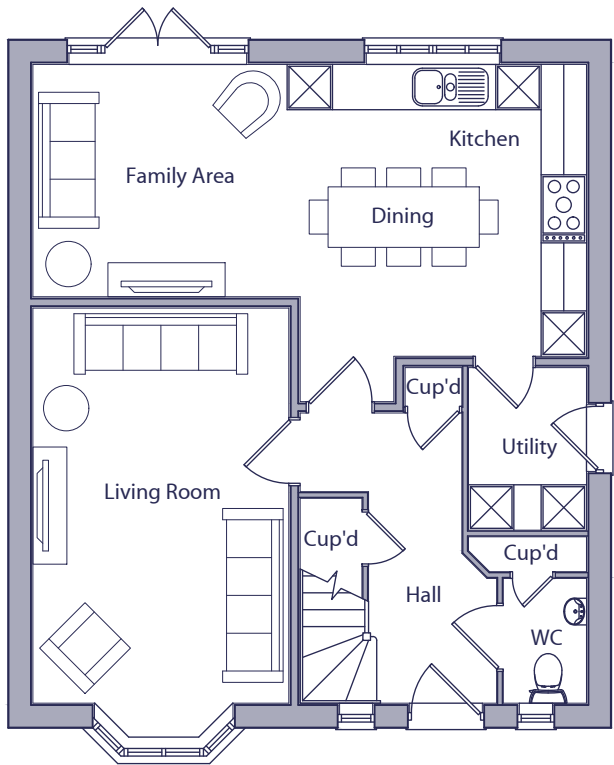


GROUND FLOOR PLAN

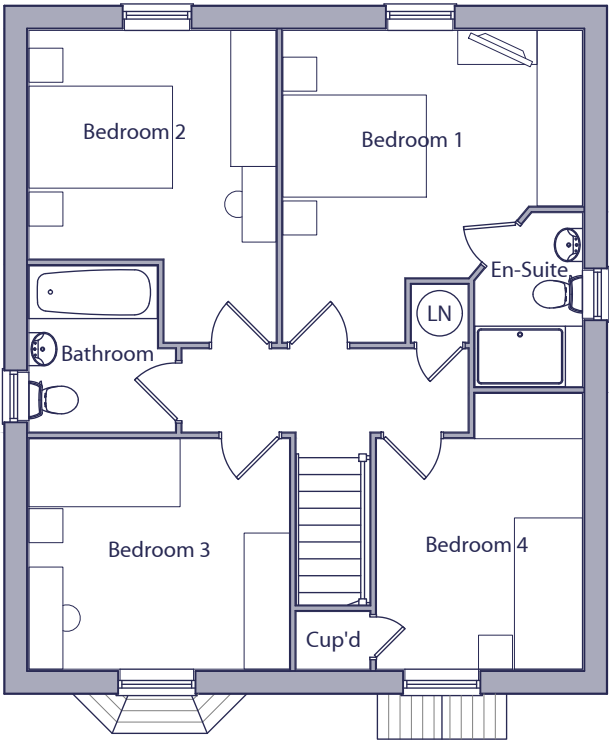

FIRST FLOOR PLAN

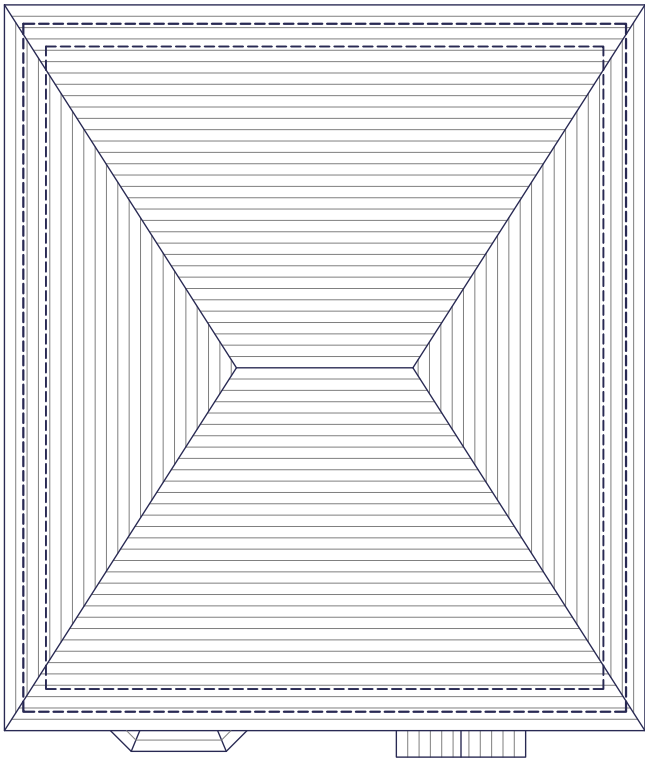

ROOF PLAN

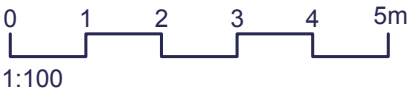

SPACE STANDARDS	4 BED / 6 PERSON HOUSE	
	REQUIRED	ACTUAL
FLOOR AREA	106.0m2	124.33m2
STORAGE	3.0m2	3.38m2
BEDROOM 1	11.5m2	13.29m2
BEDROOM 2	11.5m2	11.52m2
BEDROOM 3	7.5m2	10.51m2
BEDROOM 4	7.5m2	9.16m2

A 27.07.20 Plot handings added.
Rev. Date Description

MCN DGP
Drawn Checked



Client
Project
Land at Water Lane,
Angmering, West Sussex.
Drawing Title
Type 442
Floor & Roof Plans - Style 4

Scale
1:100 @ A3

Drawn
MCN

Checked
DGP

Date
June 2020

File
Type 442

Drg.No.
PLN-1-2225

Rev.
A

Drawing Status
PLANNING

aap
architecture

AAP Architecture Ltd
Unit A, Monument Business Centre, Monument Way East, Woking, Surrey GU21 5LG
T 01483 727345 E projects@aap-arc.co.uk W aap-arc.co.uk

Under the Intellectual Property Act 2014, this drawing is the copyright of AAP Architecture Ltd.