




HANDINGS:
PLOT 63 - AS
PLOTS 60 & 72 - OPP

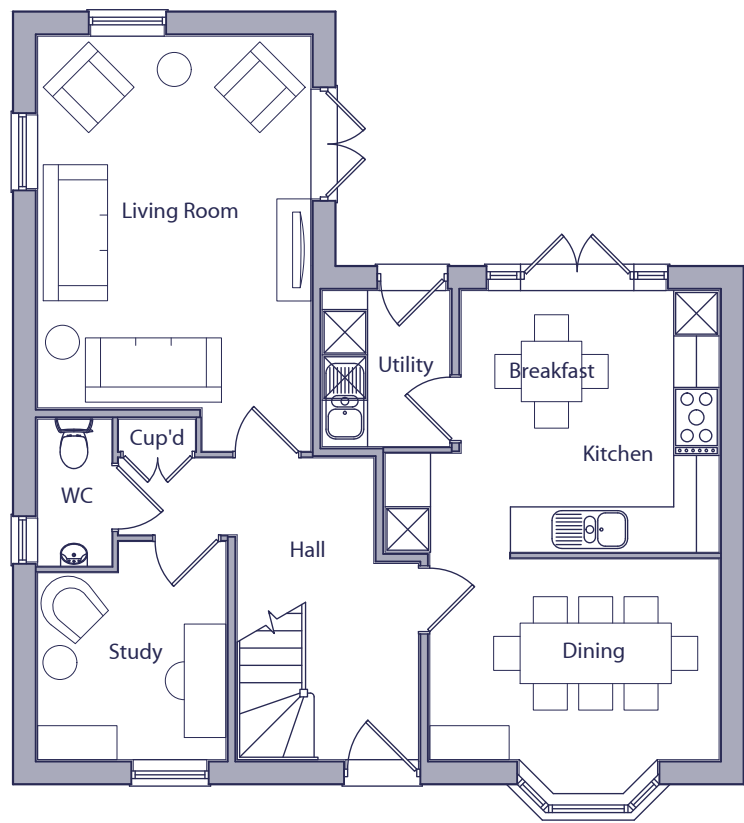


GROUND FLOOR PLAN

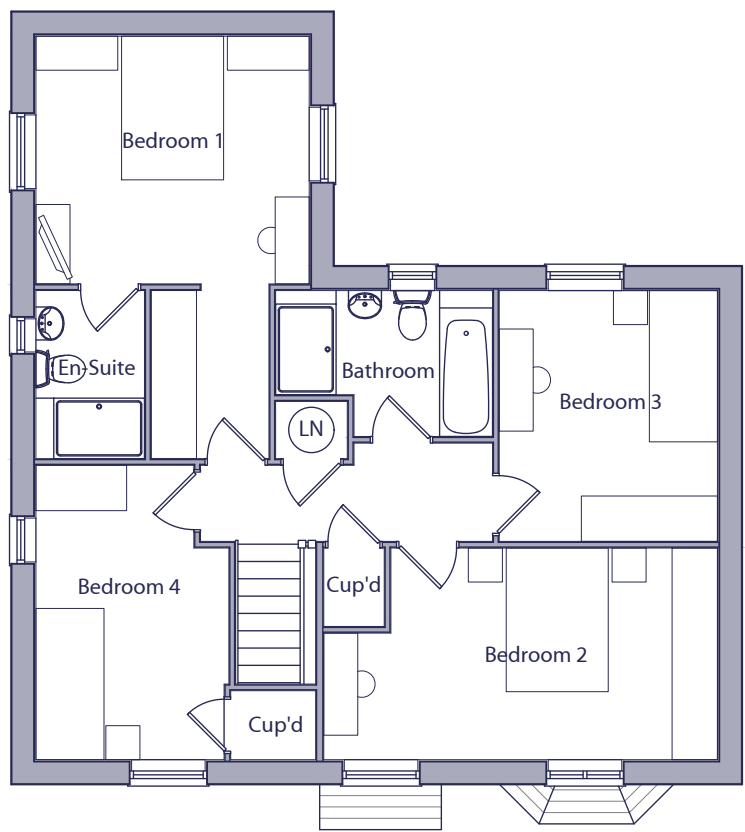

FIRST FLOOR PLAN

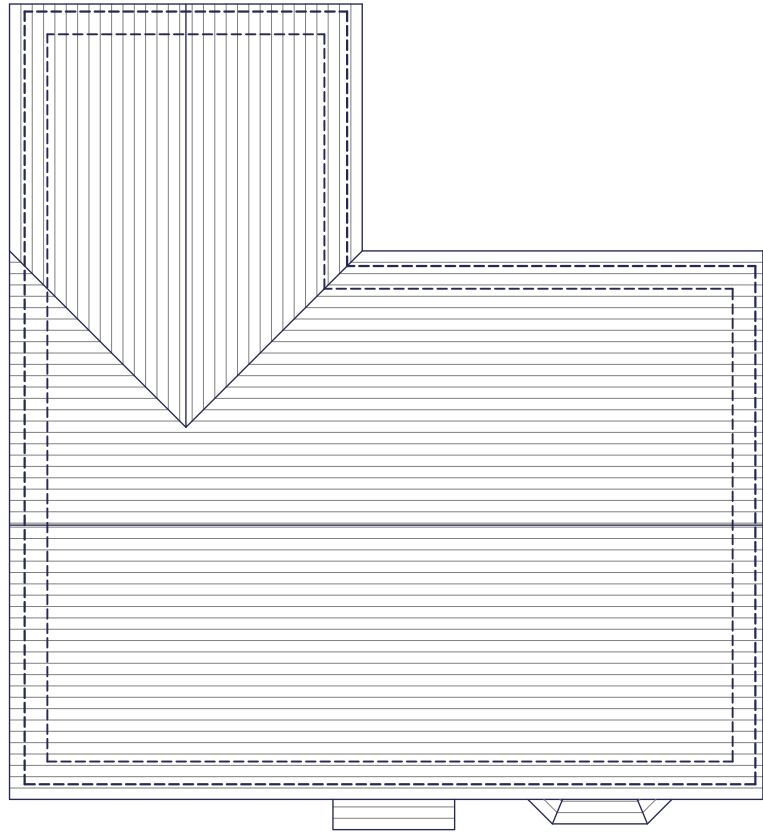

ROOF PLAN

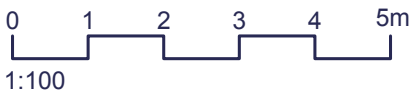

SPACE STANDARDS	4 BED / 6 PERSON HOUSE	
	REQUIRED	ACTUAL
FLOOR AREA	106.0m2	136.79m2
STORAGE	3.0m2	3.0m2
BEDROOM 1	11.5m2	15.44m2
BEDROOM 2	11.5m2	13.58m2
BEDROOM 3	7.5m2	9.57m2
BEDROOM 4	7.5m2	9.37m2

A

27.07.20

Plot handings added.

Rev.

Date

Description

Client



Scale

1:100 @ A3

Drawn

MCN

Checked

DGP

Project

Land at Water Lane,
Angmering, West Sussex.

Date

June 2020

File

Type 456

Drawing Title

Type 456
Floor & Roof Plans - Style 3

Drg.No.

PLN-1-2227

Rev.

A

Drawing Status

PLANNING



AAP Architecture Ltd
Unit A, Monument Business Centre, Monument Way East, Woking, Surrey GU21 5LG
T 01483 727345 E projects@aap-arc.co.uk W aap-arc.co.uk

Under the Intellectual Property Act 2014, this drawing is the copyright of AAP Architecture Ltd.