




HANDINGS:
PLOTS 19, 25 & 32 - AS
PLOTS 20 & 34 - OPP

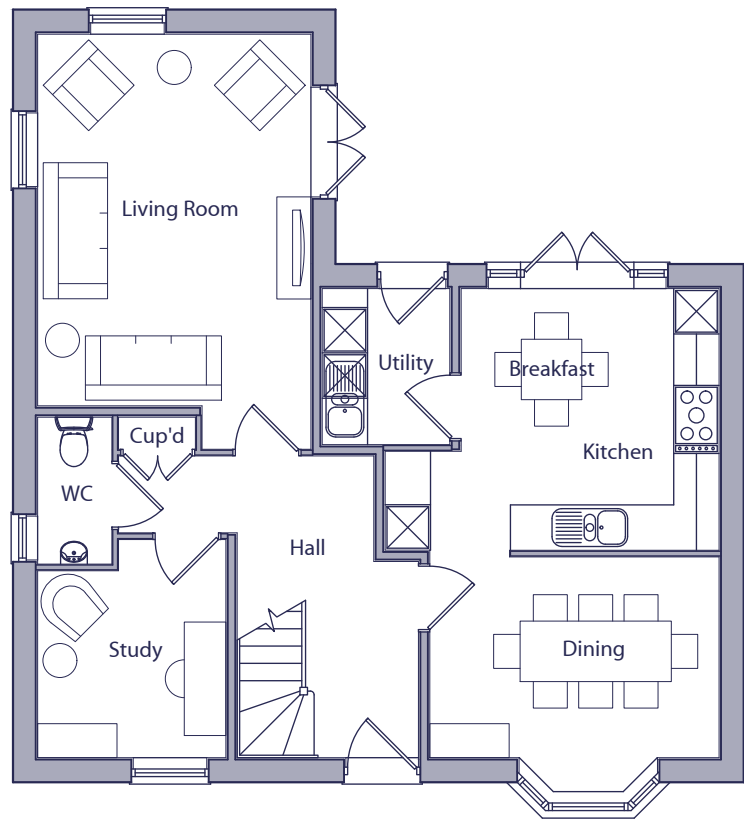


GROUND FLOOR PLAN

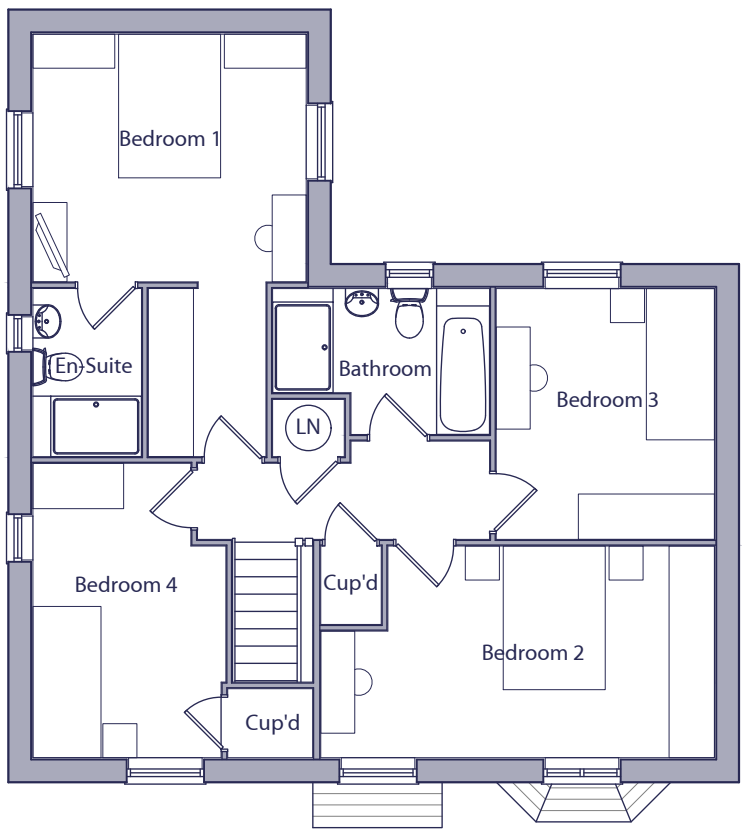

FIRST FLOOR PLAN

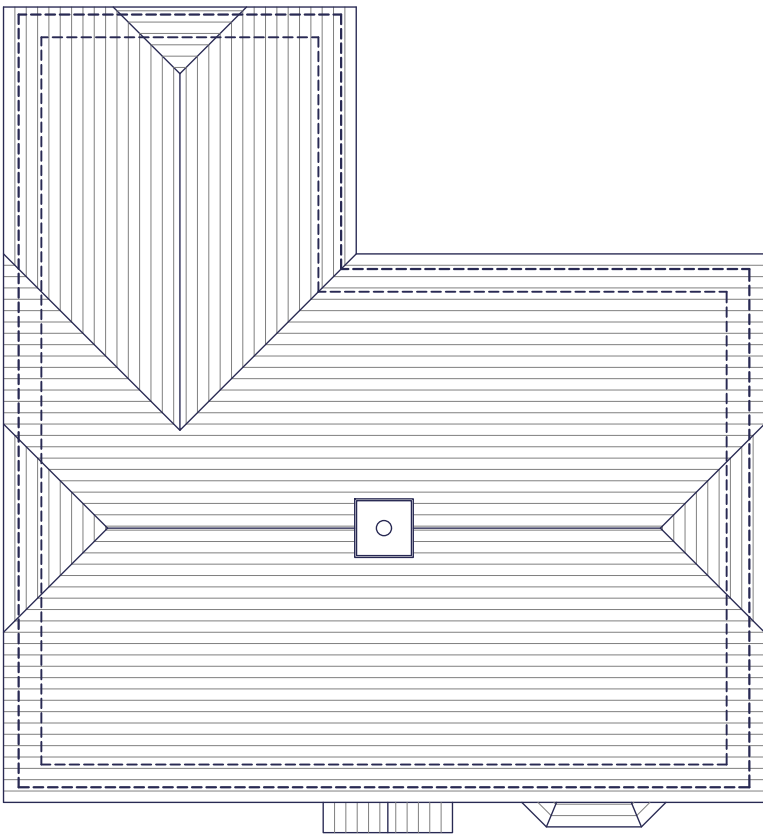

ROOF PLAN

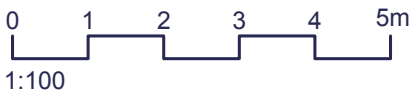

SPACE STANDARDS	4 BED / 6 PERSON HOUSE	
	REQUIRED	ACTUAL
FLOOR AREA	106.0m2	136.79m2
STORAGE	3.0m2	3.0m2
BEDROOM 1	11.5m2	15.44m2
BEDROOM 2	11.5m2	13.58m2
BEDROOM 3	7.5m2	9.57m2
BEDROOM 4	7.5m2	9.37m2

A	27.07.20	Plot handings added.	MCN	DGP
Rev.	Date	Description	Drawn	Checked
Client		Scale	Drawn	Checked
Project		Date	File	
Drawing Title		Drg.No.	Rev.	Drawing Status
Type 456		PLN-1-2228	A	PLANNING
Floor & Roof Plans - Style 4				

AAP Architecture Ltd
Unit A, Monument Business Centre, Monument Way East, Woking, Surrey GU21 5LG
T 01483 727345 E projects@aap-arc.co.uk W aap-arc.co.uk

Under the Intellectual Property Act 2014, this drawing is the copyright of AAP Architecture Ltd.