




HANDINGS:
PLOT 3 - AS

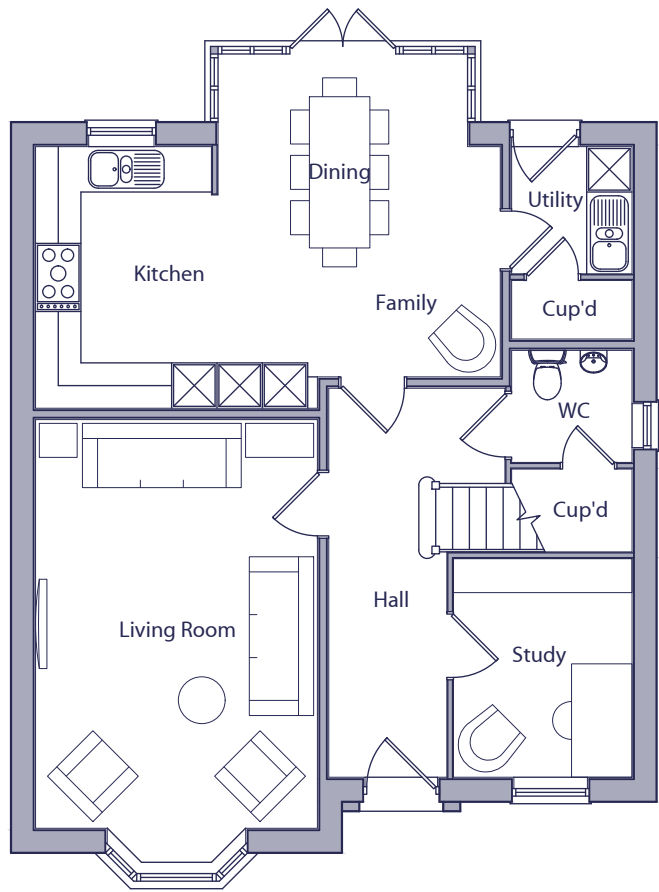


GROUND FLOOR PLAN

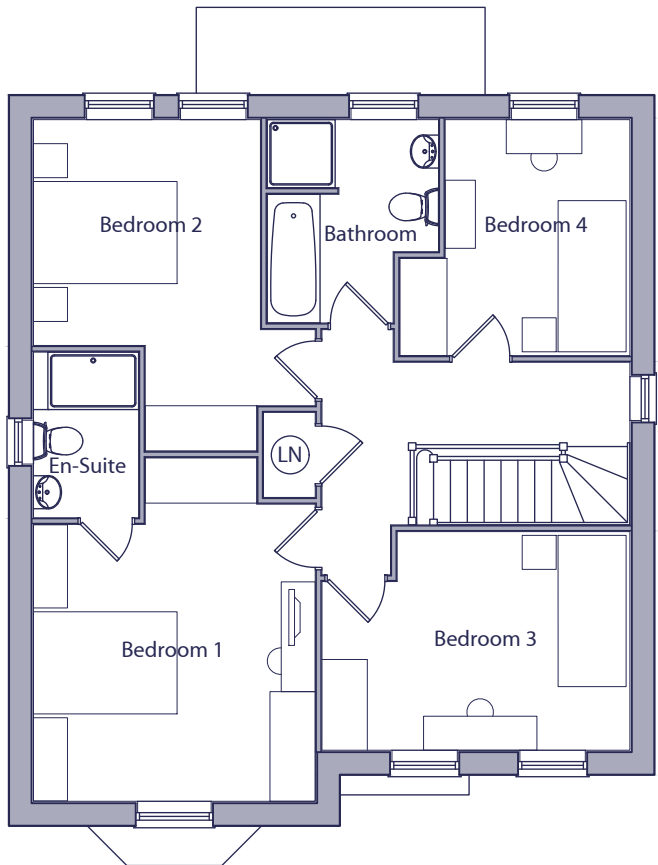

FIRST FLOOR PLAN

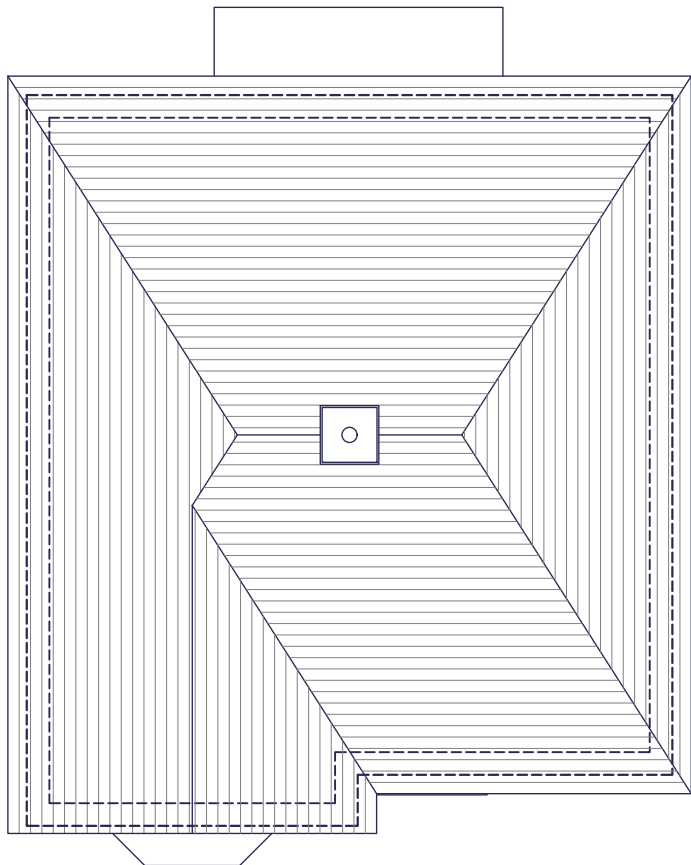

ROOF PLAN

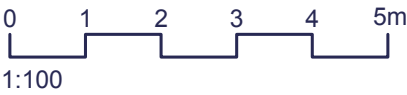

SPACE STANDARDS	4 BED / 6 PERSON HOUSE	
	REQUIRED	ACTUAL
FLOOR AREA	106.0m2	141.30m2
STORAGE	3.0m2	3.00m2
BEDROOM 1	11.5m2	15.20m2
BEDROOM 2	11.5m2	11.85m2
BEDROOM 3	7.5m2	11.12m2
BEDROOM 4	7.5m2	8.40m2

B 27.07.20 Plot handings added.
A 07.07.20 Amended to suit Client's comments.
Rev. Date Description

MCN DGP
MCN DGP
Drawn Checked

Client
Project
Land at Water Lane,
Angmering, West Sussex.
Drawing Title
Type 469
Floor & Roof Plans - Style 1

Scale
1:100 @ A3
Date
June 2020
Drg.No.
PLN-1-2229
Drawn
MCN
Checked
DGP
File
Type 469
Rev.
B
Drawing Status
PLANNING

aap
architecture

AAP Architecture Ltd
Unit A, Monument Business Centre, Monument Way East, Woking, Surrey GU21 5LG
T 01483 727345 E projects@aap-arc.co.uk W aap-arc.co.uk

Under the Intellectual Property Act 2014, this drawing is the copyright of AAP Architecture Ltd.