




HANDINGS:
PLOT 62 - AS

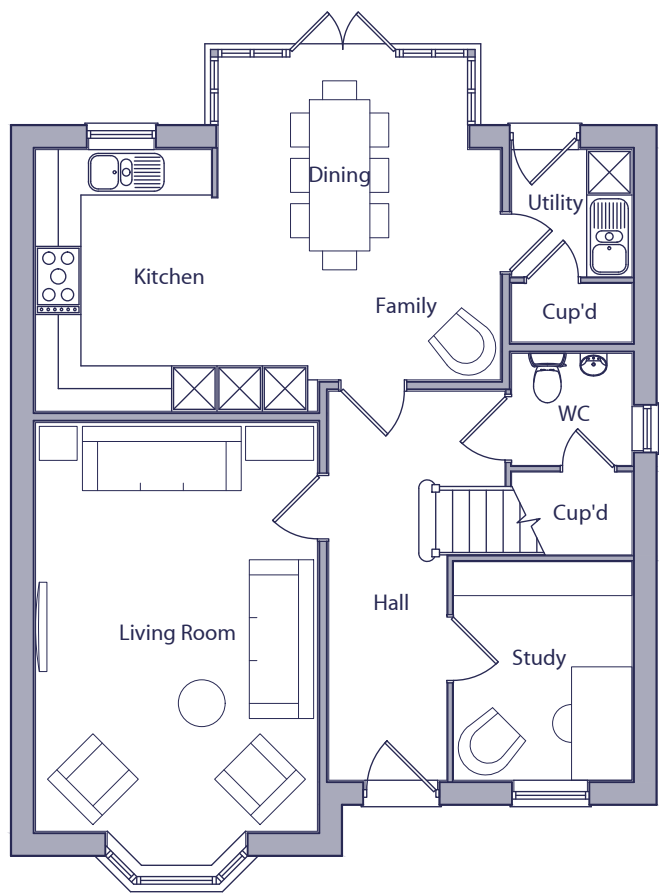


GROUND FLOOR PLAN

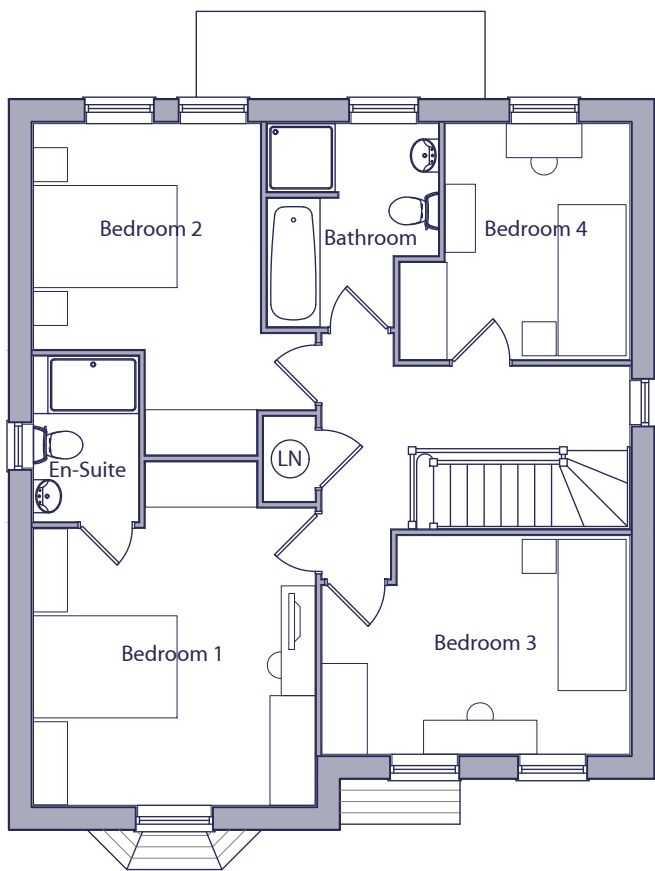

FIRST FLOOR PLAN

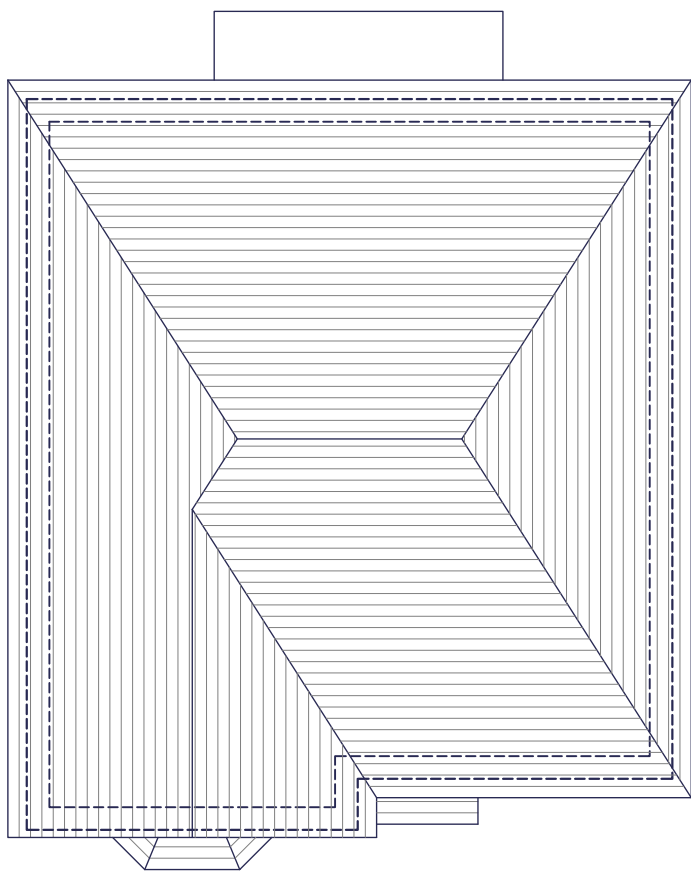

ROOF PLAN

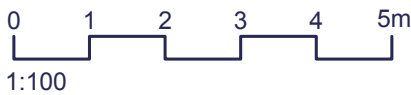

SPACE STANDARDS	4 BED / 6 PERSON HOUSE	
	REQUIRED	ACTUAL
FLOOR AREA	106.0m2	141.30m2
STORAGE	3.0m2	3.00m2
BEDROOM 1	11.5m2	15.20m2
BEDROOM 2	11.5m2	11.85m2
BEDROOM 3	7.5m2	11.12m2
BEDROOM 4	7.5m2	8.40m2

B	27.07.20	Plot handings added.	MCN	DGP
A	07.07.20	Amended to suit Client's comments.	MCN	DGP
Rev.	Date	Description	Drawn	Checked
Client		Scale	Drawn	Checked
Project		Date	File	
Drawing Title		Drg.No.	Rev.	Drawing Status
Type 469		PLN-1-2231	B	PLANNING
Floor & Roof Plans - Style 3				

AAP Architecture Ltd
Unit A, Monument Business Centre, Monument Way East, Woking, Surrey GU21 5LG
T 01483 727345 E projects@aap-arc.co.uk W aap-arc.co.uk



Under the Intellectual Property Act 2014, this drawing is the copyright of AAP Architecture Ltd.