




HANDINGS:
PLOT 43 - AS
PLOTS 18, 22, 23, 37, 39 & 41 - OPP

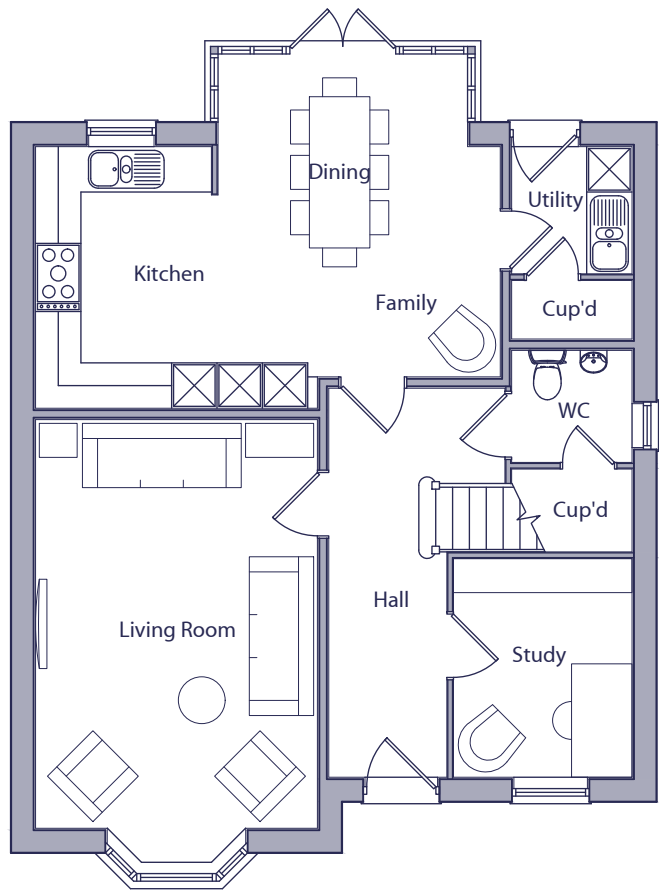


GROUND FLOOR PLAN

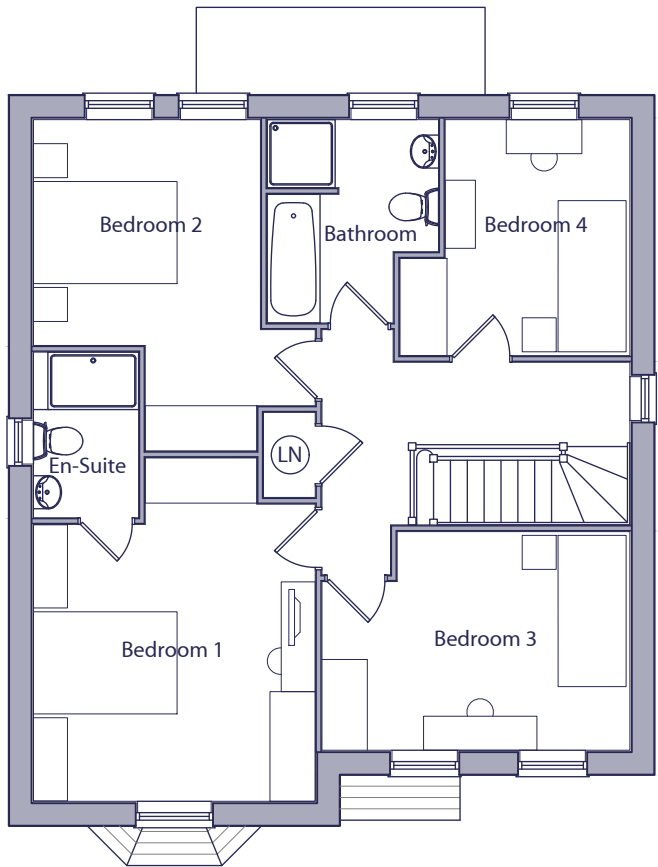

FIRST FLOOR PLAN

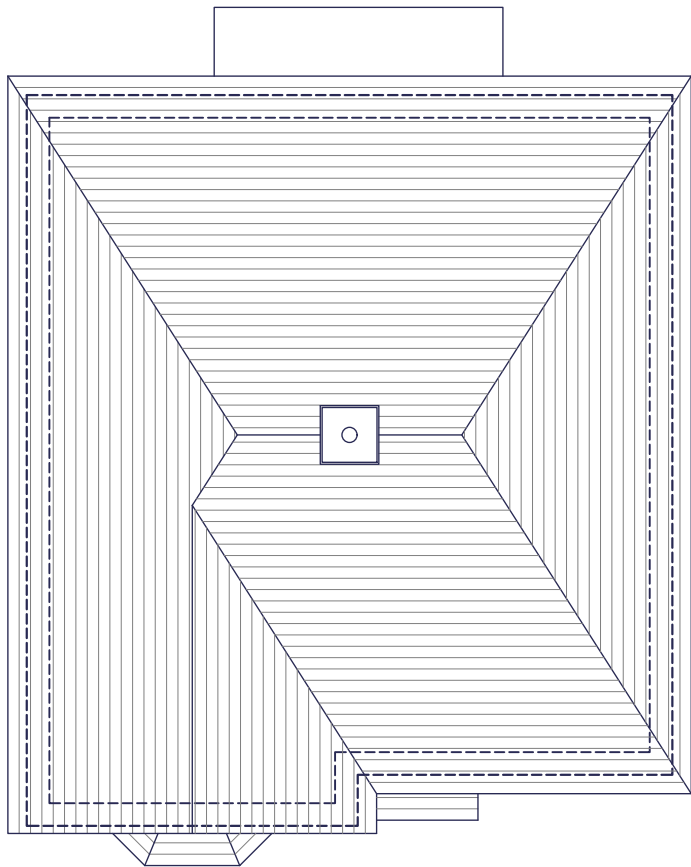

ROOF PLAN

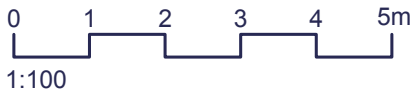

SPACE STANDARDS	4 BED / 6 PERSON HOUSE	
	REQUIRED	ACTUAL
FLOOR AREA	106.0m2	141.30m2
STORAGE	3.0m2	3.00m2
BEDROOM 1	11.5m2	15.20m2
BEDROOM 2	11.5m2	11.85m2
BEDROOM 3	7.5m2	11.12m2
BEDROOM 4	7.5m2	8.40m2

B	27.07.20	Plot handings added.	MCN	DGP
A	07.07.20	Amended to suit Client's comments.	MCN	DGP
Rev.	Date	Description	Drawn	Checked
			MCN	DGP
Client			Scale	1:100 @ A3
Project	Land at Water Lane, Angmering, West Sussex.		Drawn	MCN
			Checked	DGP
			Date	June 2020
			File	Type 469
			Drg.No.	PLN-1-2232
			Rev.	B
			Drawing Status	PLANNING

AAP Architecture Ltd
Unit A, Monument Business Centre, Monument Way East, Woking, Surrey GU21 5LG
T 01483 727345 E projects@aap-arc.co.uk W aap-arc.co.uk

Under the Intellectual Property Act 2014, this drawing is the copyright of AAP Architecture Ltd.