



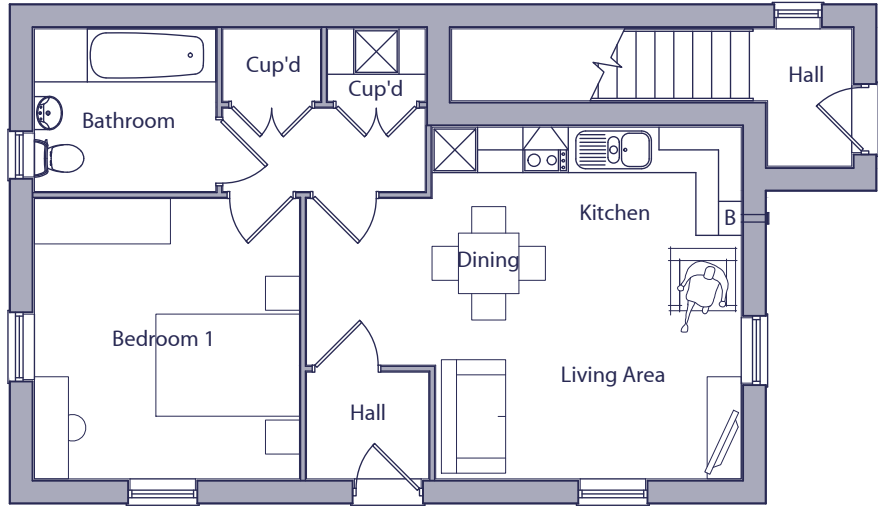

GROUND FLOOR PLAN

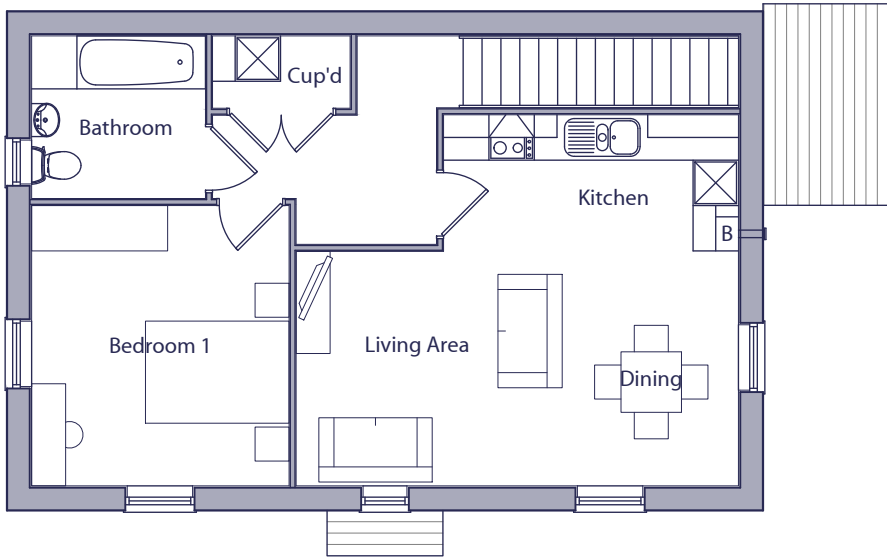

FIRST FLOOR PLAN




ROOF PLAN

SPACE STANDARDS	GRD - 1 BED / 2 PERSON FLAT	
	REQUIRED	ACTUAL
FLOOR AREA	50m2	50.20m2
STORAGE	1.5m2	2.47m2
BEDROOM 1	11.5m2	13.00m2

SPACE STANDARDS	FST - 1 BED / 2 PERSON FLAT	
	REQUIRED	ACTUAL
FLOOR AREA	50m2	57.98m2
STORAGE	1.5m2	1.74m2
BEDROOM 1	11.5m2	12.63m2

HANDINGS:
PLOTS 174 & 175 - AS

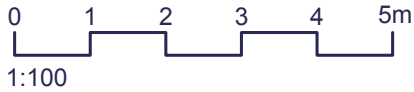

A	27.07.20	Plot handings added.	MCN	DGP
Rev.	Date	Description	Drawn	Checked

Client		Scale	1:100 @ A3	Drawn	MCN	Checked	DGP
Project	Land at Water Lane, Angmering, West Sussex.	Date	June 2020	File	Types 58 & 59		
Drawing Title	Types 58 & 59 - Plots 174-175 Floor & Roof Plans - Style 3 - Boarding	Drg.No.	PLN-1-2235	Rev.	A	Drawing Status	PLANNING

AAP Architecture Ltd
Unit A, Monument Business Centre, Monument Way East, Woking, Surrey GU21 5LG
T 01483 727345 E projects@aap-arc.co.uk W aap-arc.co.uk

Under the Intellectual Property Act 2014, this drawing is the copyright of AAP Architecture Ltd.