




HANDINGS:
PLOTS 73, 102 & 124 - AS
PLOTS 74, 104 & 126 - OPP

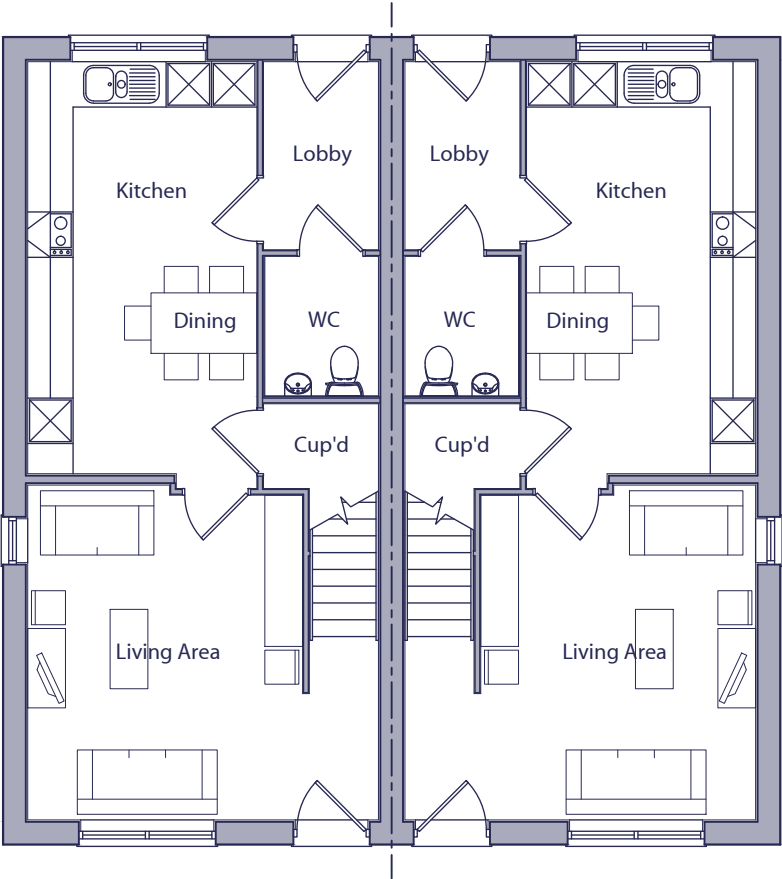


GROUND FLOOR PLAN
AS
OPP

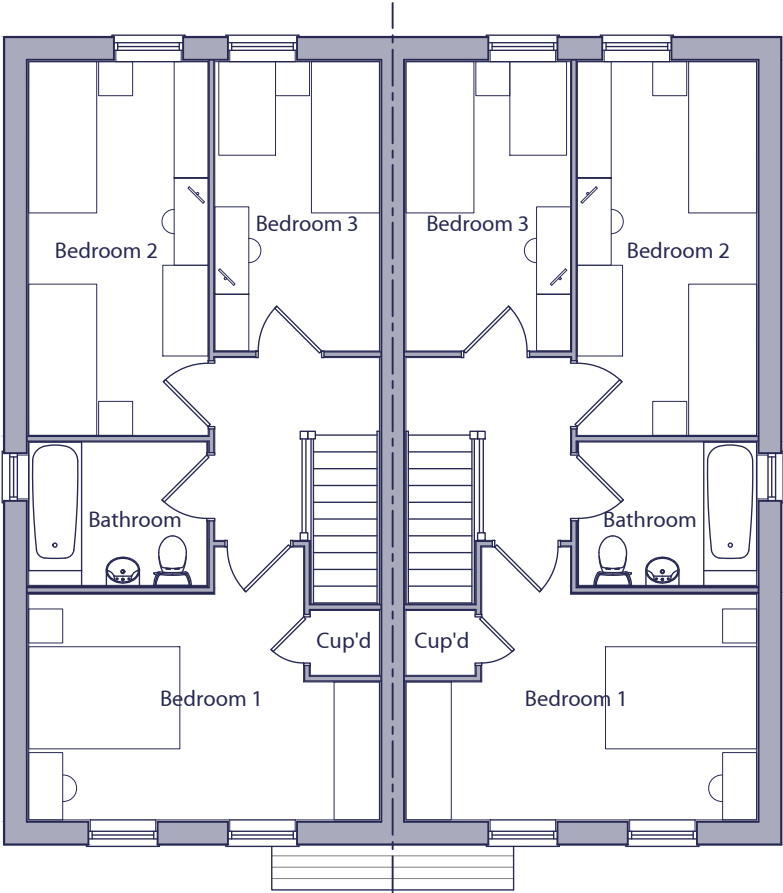

FIRST FLOOR PLAN
AS
OPP

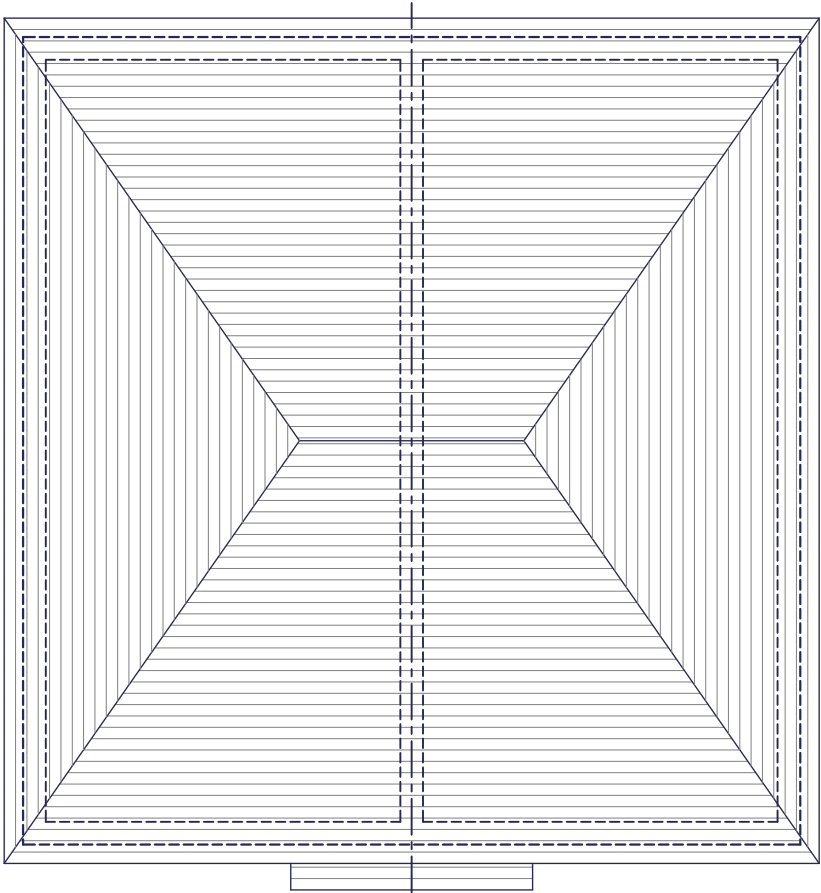

ROOF PLAN
AS
OPP

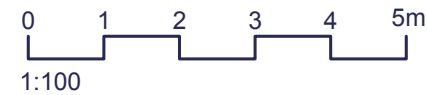

SPACE STANDARDS	3 BED / 5 PERSON HOUSE	
	REQUIRED	ACTUAL
FLOOR AREA	93.0m2	93.01m2
STORAGE	2.5m2	2.84m2
BEDROOM 1	11.5m2	13.42m2
BEDROOM 2	11.5m2	11.73m2
BEDROOM 3	7.5m2	8.33m2

A 27.07.20 Plot handings added.
Rev. Date Description

MCN DGP
Drawn Checked



Project
Land at Water Lane,
Angmering, West Sussex.

Drawing Title
Type 52 - Semi-Detached - Hipped
Floor & Roof Plans - Style 3

Scale
1:100 @ A3

Date
June 2020

Drg.No.
PLN-1-2237

Drawn
MCN

File
Type 52

Rev.
A

Checked
DGP

Drawing Status
PLANNING



AAP Architecture Ltd
Unit A, Monument Business Centre, Monument Way East, Woking, Surrey GU21 5LG
T 01483 727345 E projects@aap-arc.co.uk W aap-arc.co.uk

Under the Intellectual Property Act 2014, this drawing is the copyright of AAP Architecture Ltd.