




HANDINGS:
PLOT 105 - AS
PLOT 107 - OPP

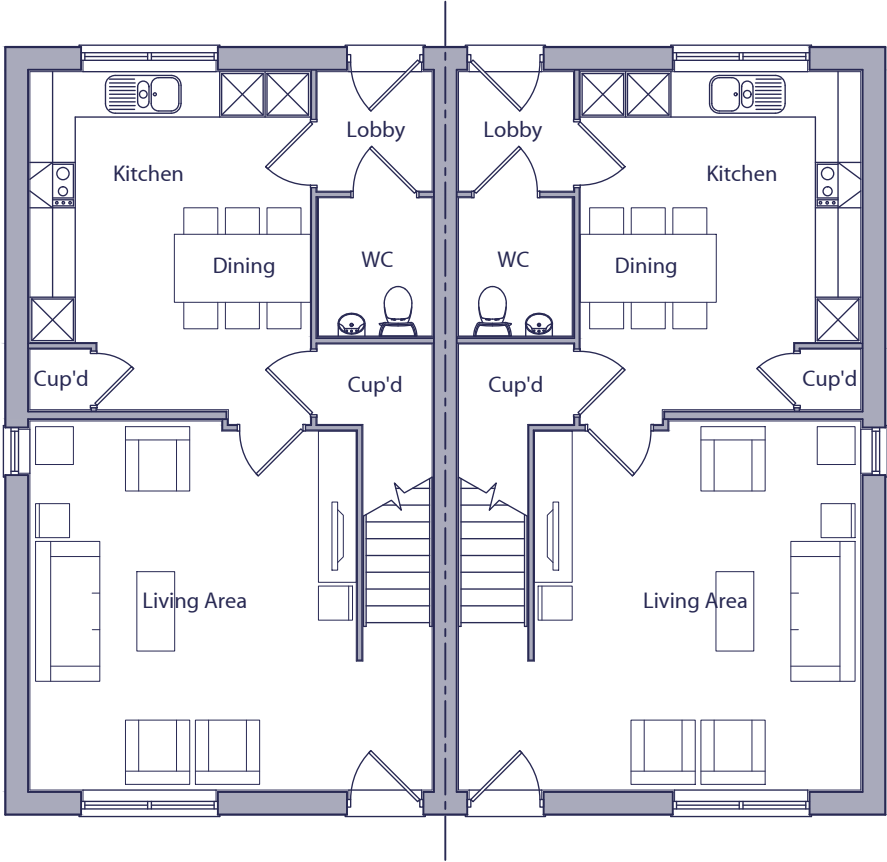


GROUND FLOOR PLAN
AS
OPP

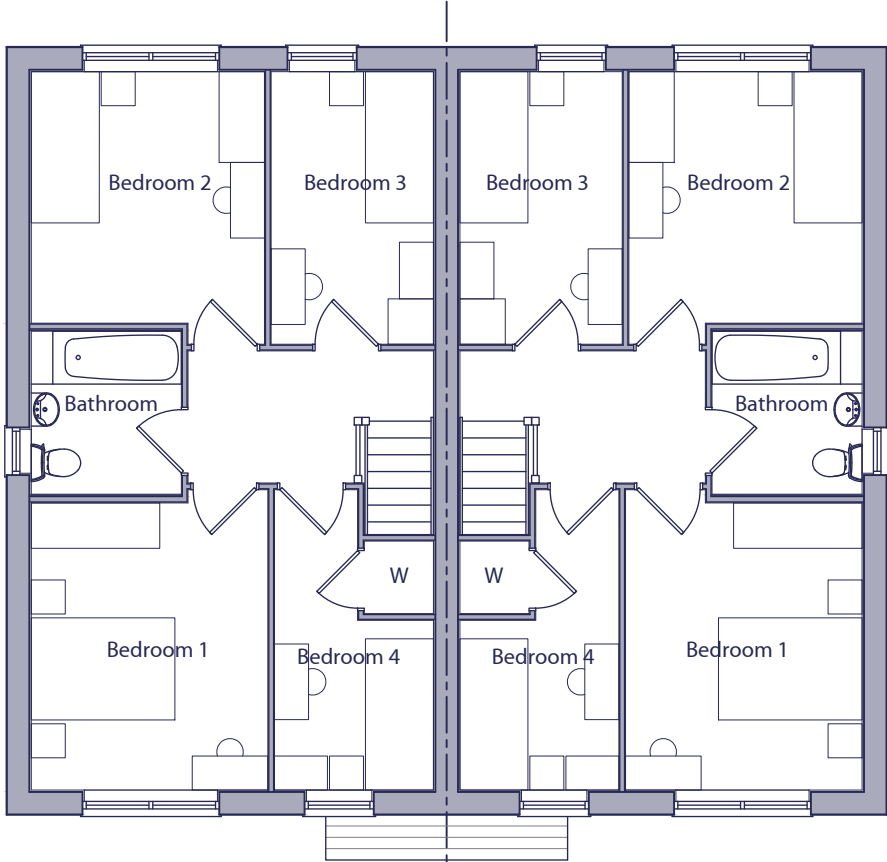

FIRST FLOOR PLAN
AS
OPP

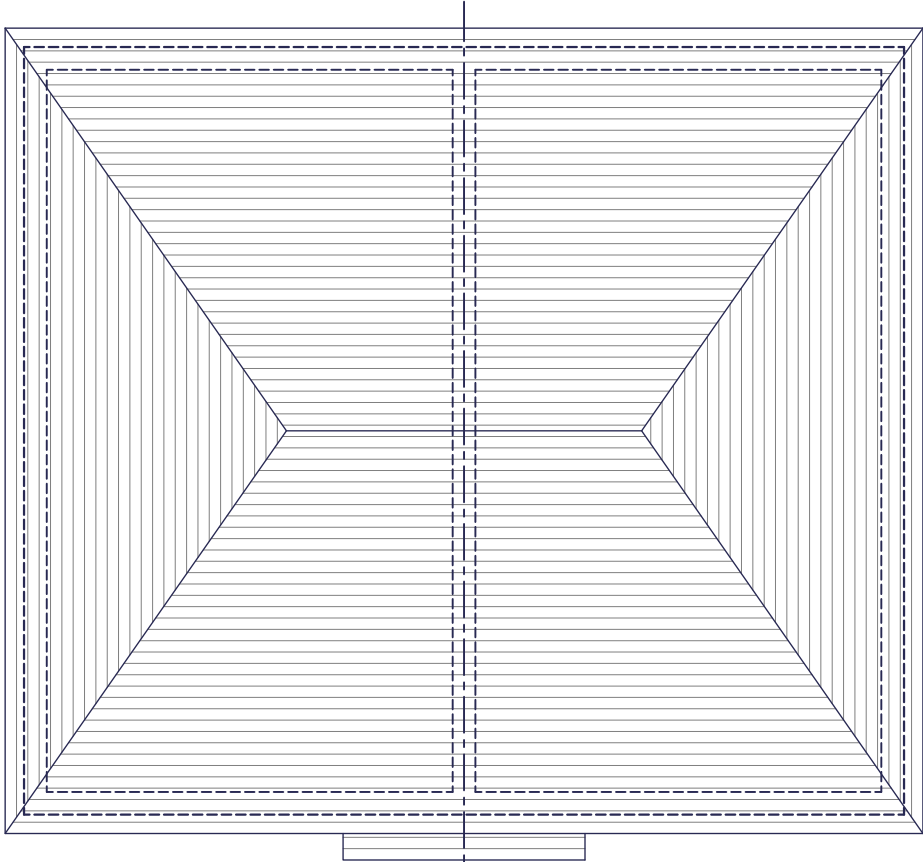

ROOF PLAN
AS
OPP

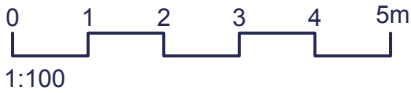

SPACE STANDARDS	4 BED / 5 PERSON HOUSE	
	REQUIRED	ACTUAL
FLOOR AREA	97.0m2	101.08m2
STORAGE	3.0m2	3.22m2
BEDROOM 1	11.5m2	12.07m2
BEDROOM 2	7.5m2	10.53m2
BEDROOM 3	7.5m2	7.75m2
BEDROOM 4	7.5m2	7.67m2

B	27.07.20	Plot handings added.	MCN	DGP
A	03.07.20	Amended in line with clients comments.	MCN	DGP
Rev.	Date	Description	Drawn	Checked
Client			Scale	1:100 @ A3
Project	Land at Water Lane, Angmering, West Sussex.		Drawn	MCN
Drawing Title	Type 54 - Semi-Detached - Hipped Floor & Roof Plans - Style 3		Checked	DGP
Date	June 2020	File	Type 54	
Drg.No.	PLN-1-2240	Rev.	B	
Drawing Status	PLANNING			



AAP Architecture Ltd
Unit A, Monument Business Centre, Monument Way East, Woking, Surrey GU21 5LG
T 01483 727345 E projects@aap-arc.co.uk W aap-arc.co.uk

Under the Intellectual Property Act 2014, this drawing is the copyright of AAP Architecture Ltd.