




HANDINGS:
PLOT 130 - AS

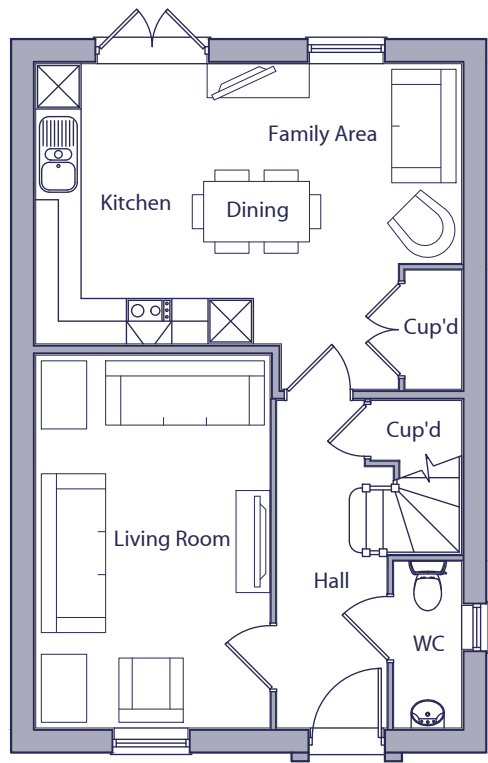


GROUND FLOOR PLAN

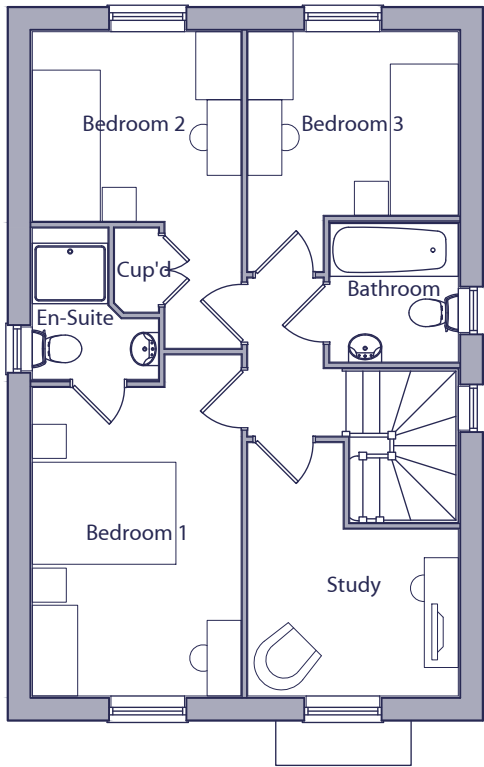

FIRST FLOOR PLAN

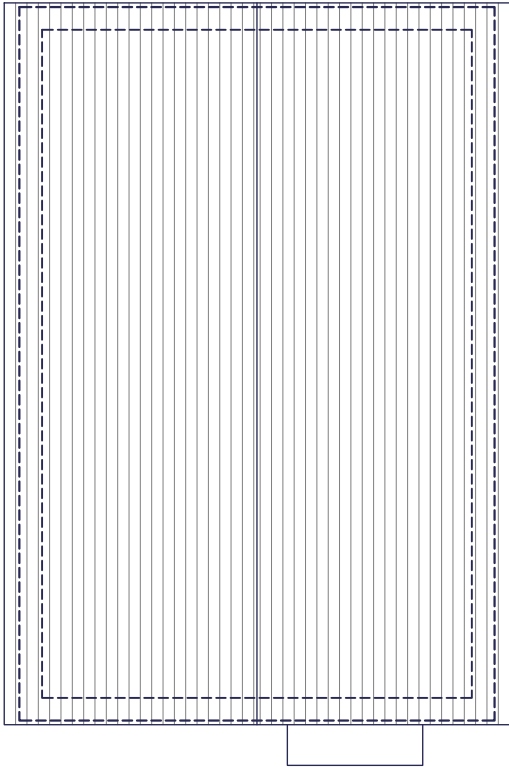

ROOF PLAN

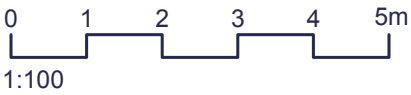

SPACE STANDARDS	3 BED / 4 PERSON HOUSE	
	REQUIRED	ACTUAL
FLOOR AREA	84.0m2	99.01m2
STORAGE	2.5m2	2.82m2
BEDROOM 1	11.5m2	11.70m2
BEDROOM 2	7.5m2	8.62m2
BEDROOM 3	7.5m2	7.50m2

A	27.07.20	Plot handings added.	MCN	DGP
Rev.	Date	Description	Drawn	Checked
Client			Scale	1:100 @ A3
Project	Land at Water Lane, Angmering, West Sussex.		Drawn	MCN
Drawing Title	Type 403A Floor & Roof Plans - Style 1		Checked	DGP
Date	July 2020	File	Type 403	
Drg.No.	PLN-1-2241	Rev.	A	Drawing Status
				PLANNING



AAP Architecture Ltd
Unit A, Monument Business Centre, Monument Way East, Woking, Surrey GU21 5LG
T 01483 727345 E projects@aap-arc.co.uk W aap-arc.co.uk

Under the Intellectual Property Act 2014, this drawing is the copyright of AAP Architecture Ltd.