




HANDINGS:
PLOTS 71 & 81 - OPP

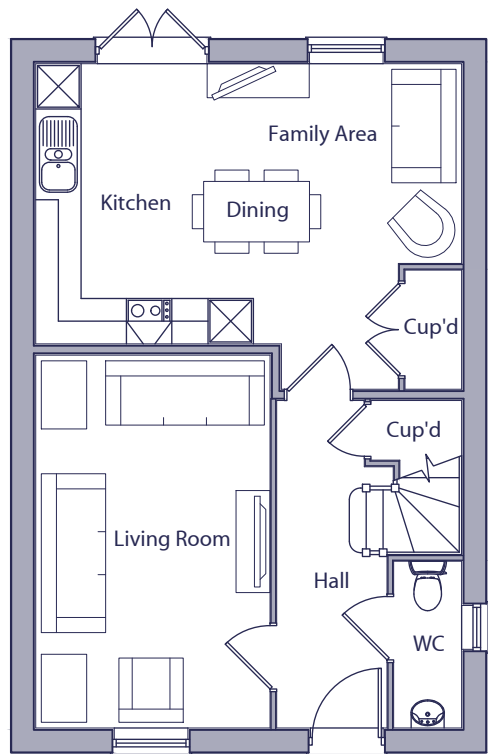


GROUND FLOOR PLAN

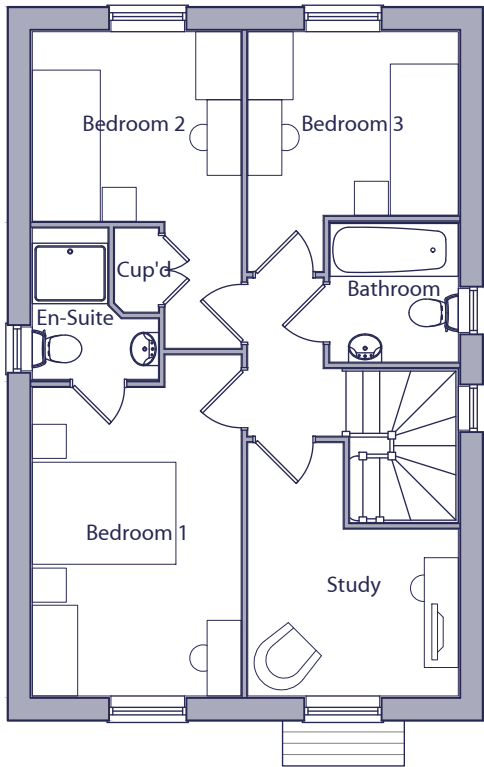

FIRST FLOOR PLAN

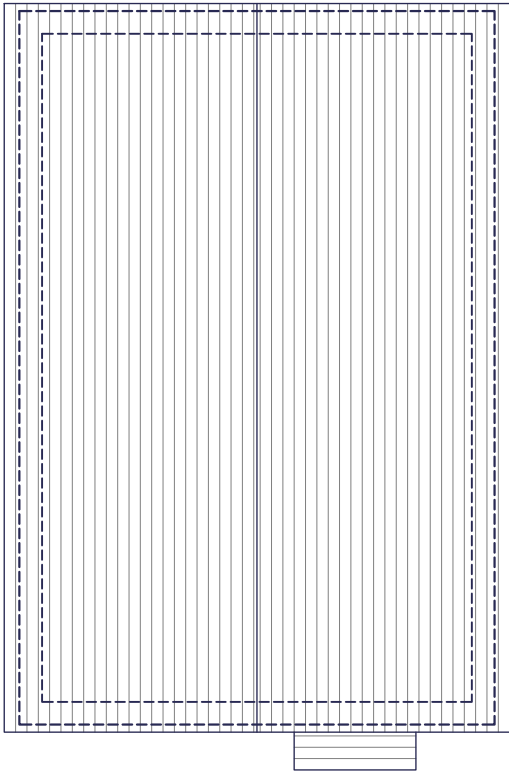

ROOF PLAN

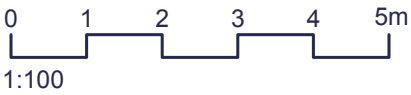

SPACE STANDARDS	3 BED / 4 PERSON HOUSE	
	REQUIRED	ACTUAL
FLOOR AREA	84.0m2	99.01m2
STORAGE	2.5m2	2.82m2
BEDROOM 1	11.5m2	11.70m2
BEDROOM 2	7.5m2	8.62m2
BEDROOM 3	7.5m2	7.50m2

A	27.07.20	Plot handings added.	MCN	DGP
Rev.	Date	Description	Drawn	Checked
Client		Scale	Drawn	Checked
Project		Date	File	
Drawing Title		Drg.No.	Rev.	Drawing Status
			A	PLANNING



Land at Water Lane,
Angmering, West Sussex.
Type 403A
Floor & Roof Plans - Style 3

Unit A, Monument Business Centre, Monument Way East, Woking, Surrey GU21 5LG
T 01483 727345 E projects@aap-arc.co.uk W aap-arc.co.uk

Under the Intellectual Property Act 2014, this drawing is the copyright of AAP Architecture Ltd.

