


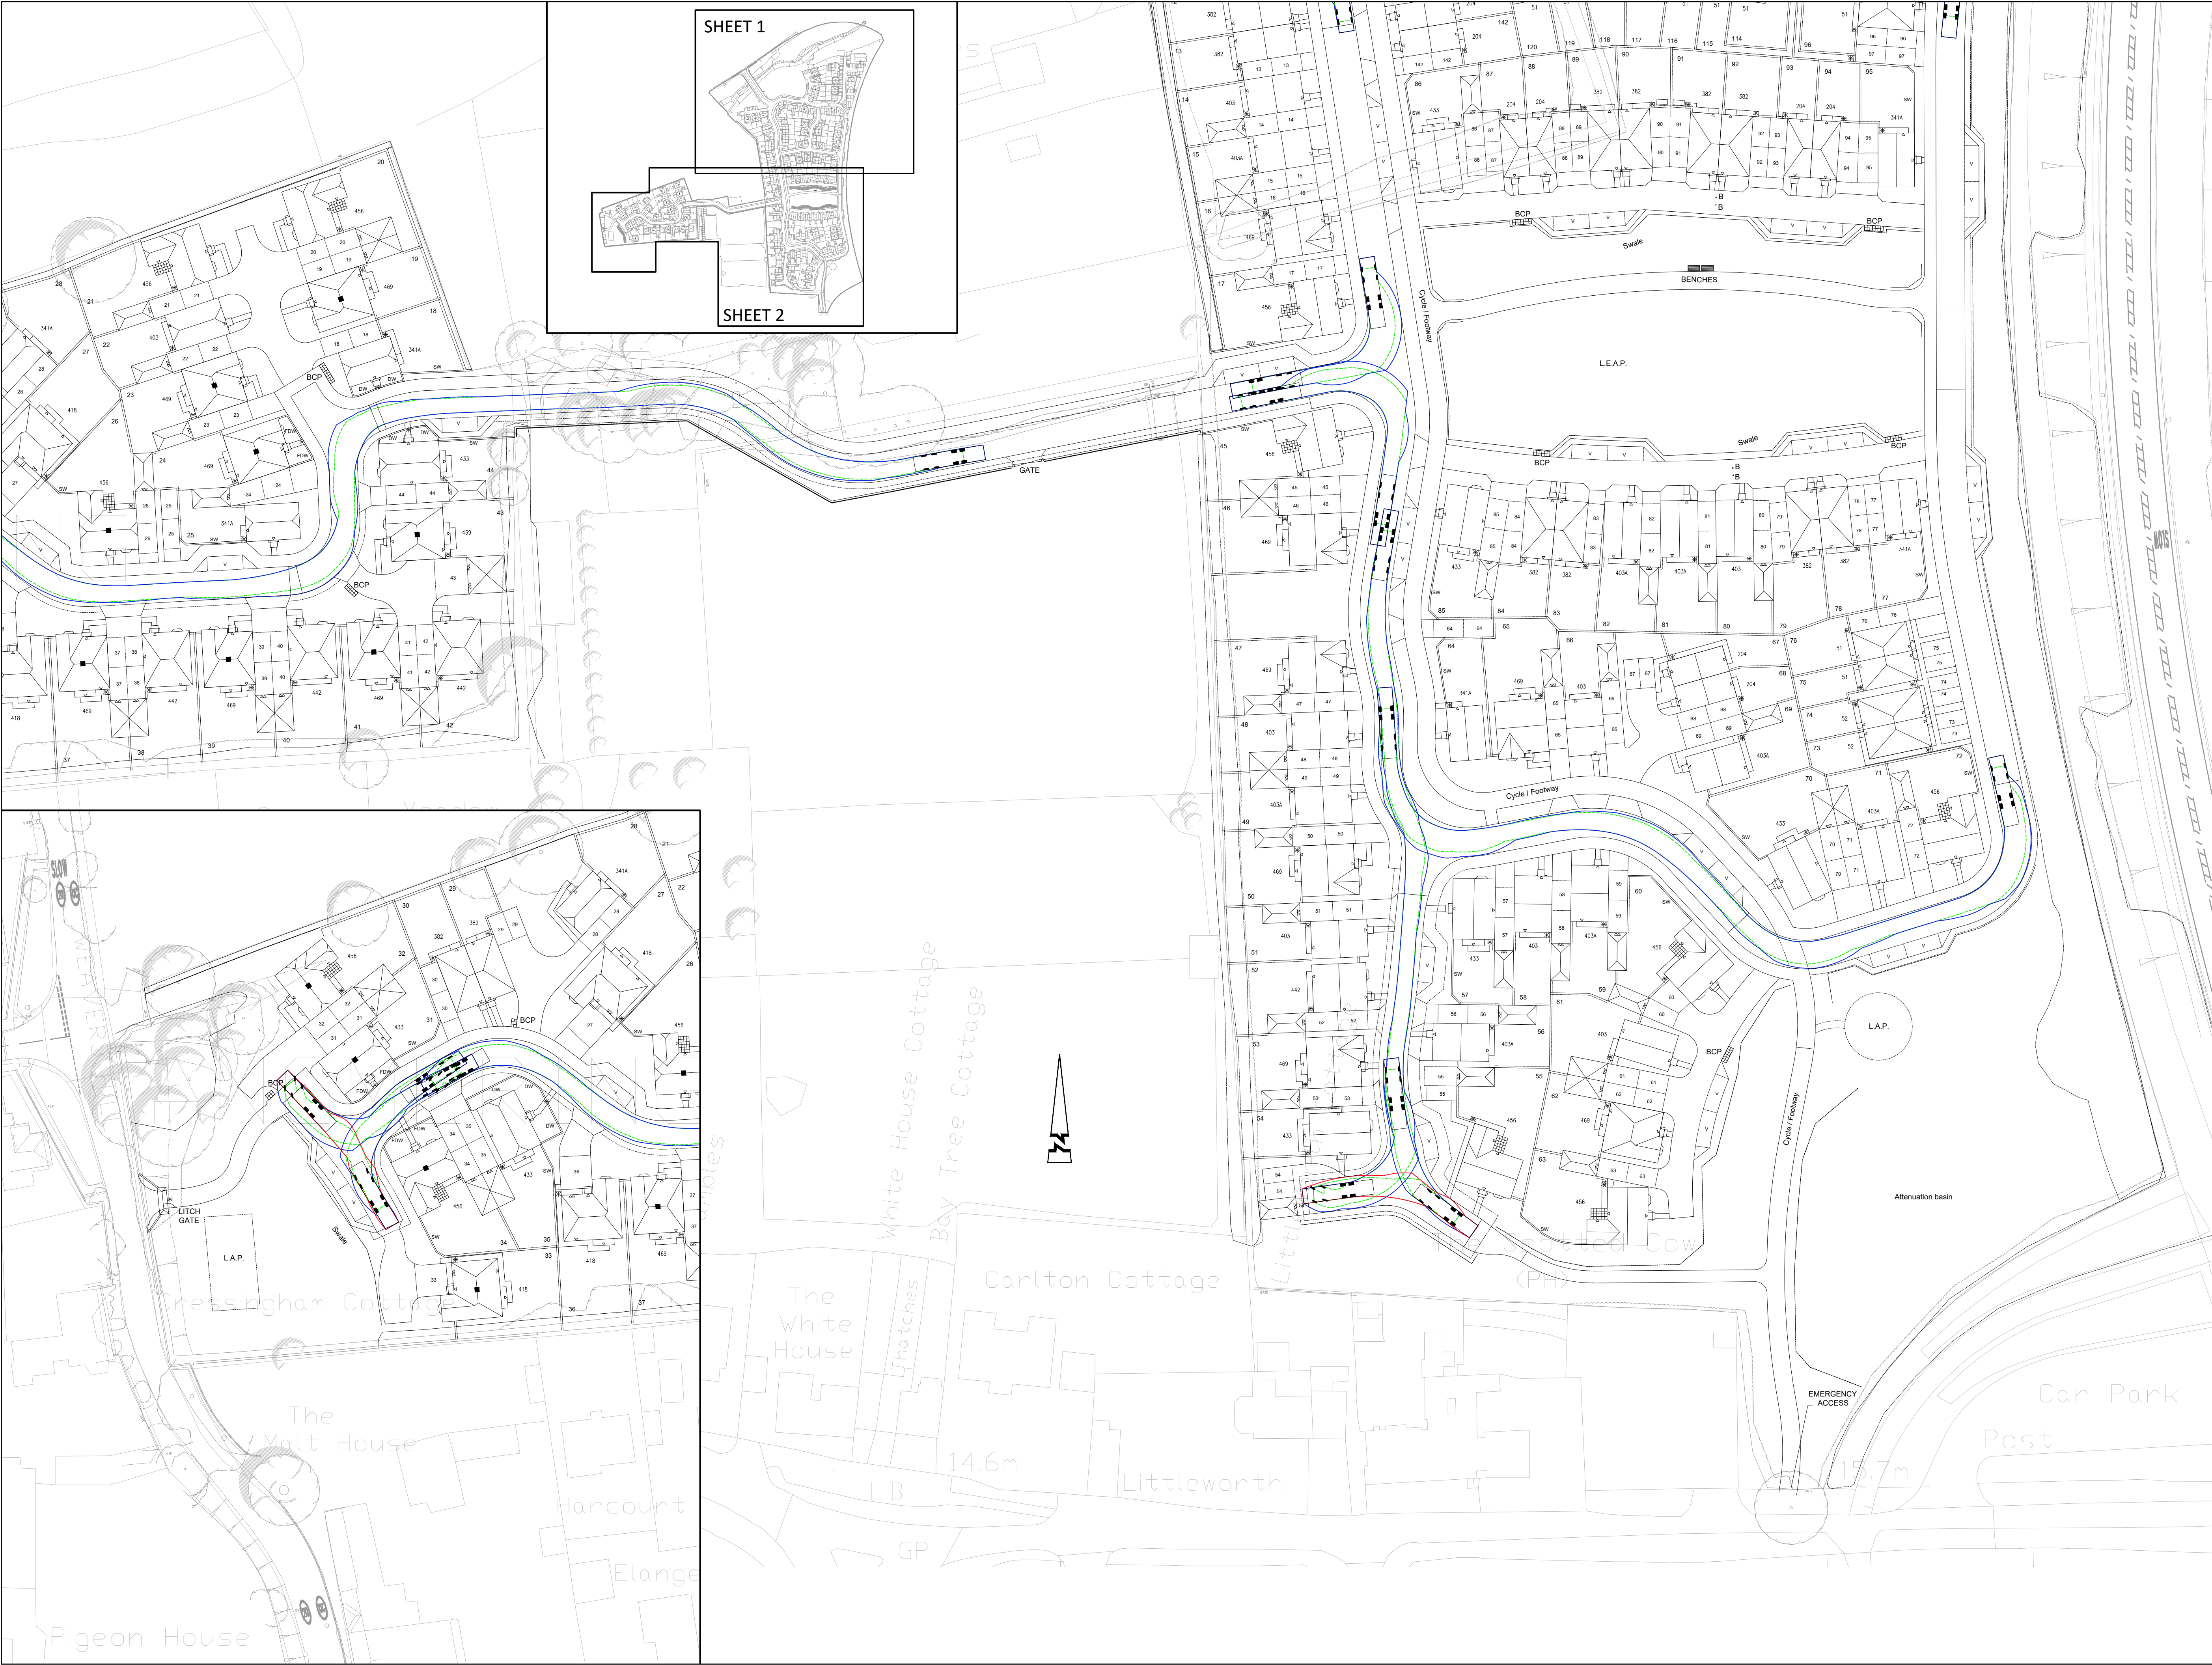

© ABLEY LETCHFORD PARTNERSHIP LTD.
This drawing should not be reproduced without consent.

GENERAL NOTES:
1. Do not scale.
2. Refer to all other Project Drawings and supporting notes.

WSSC Large Refuse Vehicle (4 axle)
Overall Length: 11.900m
Overall Width: 2.500m
Overall Body Height: 3.541m
Min Body Ground Clearance: 0.304m
Track Width: 2.500m
Lock to lock time: 6.00s
Wait to Wait Turning Radius: 11.356m

P3	10.20	Layout updated, tracks updated to suit	DS	SL
P2	06.20	Tracking updated to suit new layout	DS	SL
P1	05.20	First Issue	SM	SL

Rev	Date	Description	Drawn	Checked

ABLEY LETCHFORD PARTNERSHIP
Consulting Engineers
3 Tealgate, Charnham Park
Hungerford, Berkshire RG17 0YT
www.alpce.co.uk Tel: 01488 684390

Client

**BARRATT
DAVID WILSON HOMES**

Project

WATER LANE, ANGMERING

Title

**LARGE REFUSE VEHICULAR
TRACKING
SHEET 2**

Status

FOR APPROVAL

Scale	Date	Drawn	Checked
1:500 @ A1	MAY 2020	SM	SL

Drawing No

A290-RM-802

Revision

P3