


SHEET 1

SHEET 2

© ABLEY LETCHFORD PARTNERSHIP LTD.
This drawing should not be reproduced without consent.

GENERAL NOTES:
1. Do not scale.
2. Refer to all other Project Drawings and supporting notes.

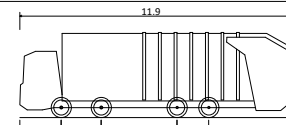

WSCC Large Refuse Vehicle (4 axle)
Overall Length 11.900m
Overall Width 2.500m
Overall Body Height 3.247m
Min Body Ground Clearance 0.304m
Track Width 2.500m
Lock to lock time 6.00s
Wait to Wait Turning Radius 11.350m

P3	10.20	Layout updated, tracks updated to suit	DS	SL
P2	06.20	Layout updated	DS	SL
P1	05.20	First Issue	SM	SL

Rev	Date	Description	Drawn	Checked
-----	------	-------------	-------	---------



3 Tealgate, Charnham Park
Hungerford, Berkshire RG17 0YT
www.alpce.co.uk Tel: 01488 684390

Client

BARRATT
DAVID WILSON HOMES

Project

WATER LANE, ANGMERING

Title
LARGE REFUSE VEHICULAR
TRACKING
SHEET 1

Status
FOR APPROVAL

Scale	Date	Drawn	Checked
1:500 @ A1	MAY 2020	SM	SL

Drawing No	Revision
A290-RM-801	P3

Pond

Avenals
Barn

Avenals
Cottage

Stables

Gas governor &
parking

ENTRANCE
FEATURE

Attenuation basin

Pumping
Station

Blk A
160-167

Cycles

BCP

BCP

