


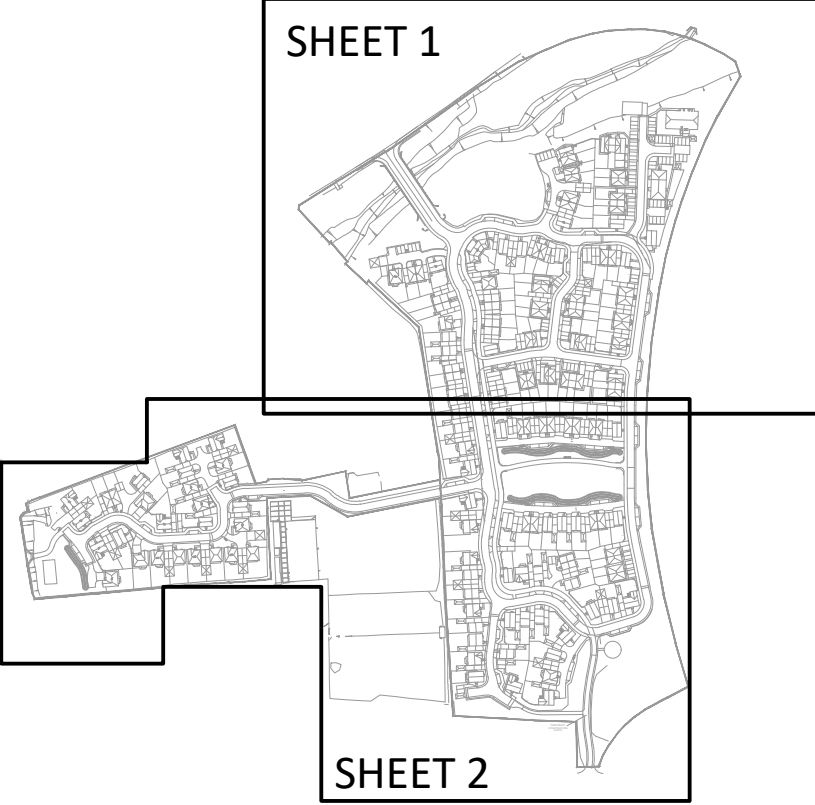

© ABLEY LETCHFORD PARTNERSHIP LTD.
This drawing should not be reproduced without consent.

GENERAL NOTES:
1. Do not scale.
2. This drawing is to be read in conjunction with and checked against all other drawings, Engineering details, Specification and any structural, Geotechnical or other specialist document provided.
3. Any anomaly or contradiction between any of the above is to be reported to the Engineer.

MATERIALS KEY:

	Adoptable Carriageway Tarmacadam
	Adoptable Block Paving
	Adoptable Footway/Cycleway/Service Strip/ Vehicular Crossing - Tarmacadam
	Adoptable Verge
	Private Block Paving
	Tactile Crossing
	HB2 Kerb laid with 125mm upstand
	BN Kerb laid with 25mm upstand
	BN Kerb laid with 0mm upstand
	HB2 Kerb laid inverted with 0mm upstand

Contractor to allow for transition kerbs as required.

* Gate

P3	10.20	Materials updated to suit new layout	DS	SL
P2	06.20	Materials updated to suit new layout	DS	SL
P1	05.20	First Issue	SM	SL

Rev	Date	Description	Drawn	Checked

ABLEY LETCHFORD PARTNERSHIP
Consulting Engineers

3 Tealgate, Charnham Park
Hungerford, Berkshire RG17 0YT
www.alpce.co.uk Tel: 01488 684390

Client

**BARRATT
DAVID WILSON HOMES**

Project

WATER LANE, ANGMERING

Title

**RESERVED MATTERS
MATERIALS LAYOUT
SHEET 1**

Status

FOR APPROVAL

Scale	Date	Drawn	Checked
1:500 @ A1	MAY 20	SM	SL

Drawing No	Revision
A290-RM-701	P3