


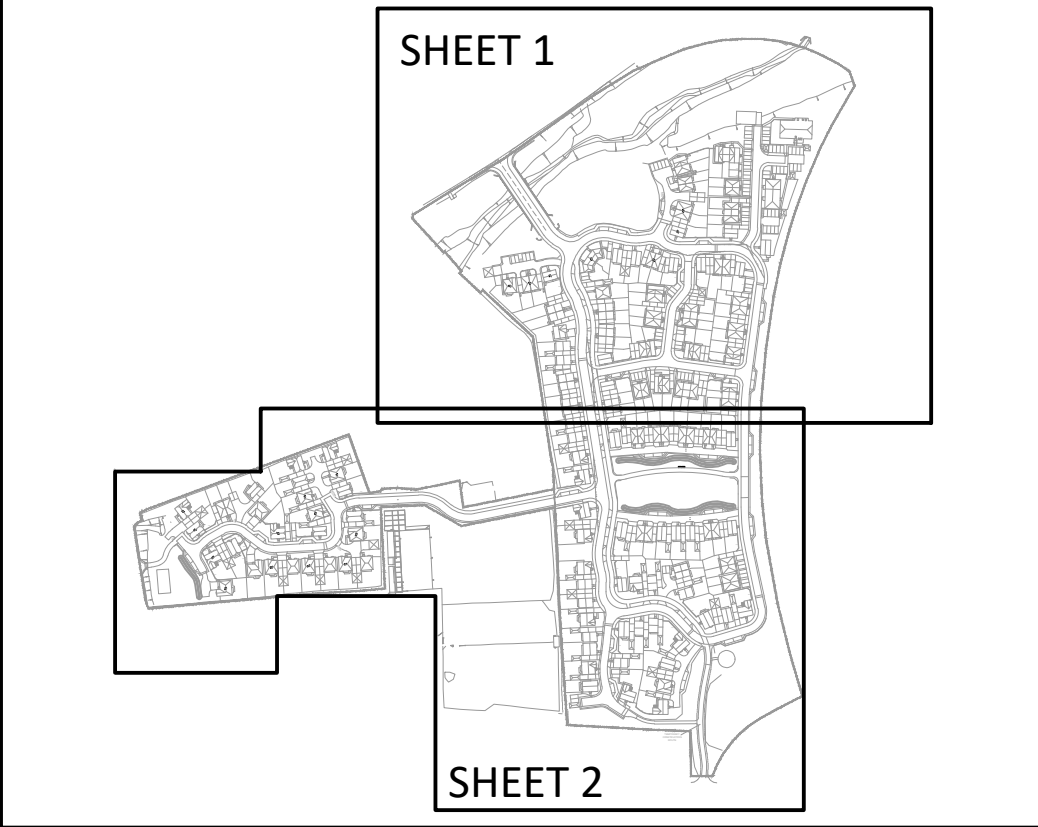

© ABLEY LETCHFORD PARTNERSHIP LTD.
This drawing should not be reproduced without consent.

GENERAL NOTES:
1. Do not scale.
2. Refer to all other Project Drawings and supporting notes.

Standard Design Vehicle (SDV)
Overall Length: 4.800m
Overall Width: 2.000m
Overall Body Height: 1.350m
Min Body Ground Clearance: 2.000m
Track Width: 2.000m
Lock to lock time: 4.80s
Wall to Wall Turning Radius: 6.000m

P3	10.20	Tracking updated to suit new layout	DS	SL
P2	06.20	Tracking updated to suit new layout	DS	SL
P1	05.20	First Issue	SM	SL

Rev	Date	Description	Drawn	Checked

ABLEY LETCHFORD PARTNERSHIP
Consulting Engineers
3 Tealgate, Charnham Park
Hungerford, Berkshire RG17 0YT
www.alpce.co.uk Tel: 01488 684390

Client

**BARRATT
DAVID WILSON HOMES**

Project

WATER LANE, ANGMERING

Title

**PARKING COURT
TRACKING
SHEET 2**

Status

FOR APPROVAL

Scale	Date	Drawn	Checked
1:500 @ A1	MAY 2020	SM	SL

Drawing No	Revision
A290-RM-806	P3