

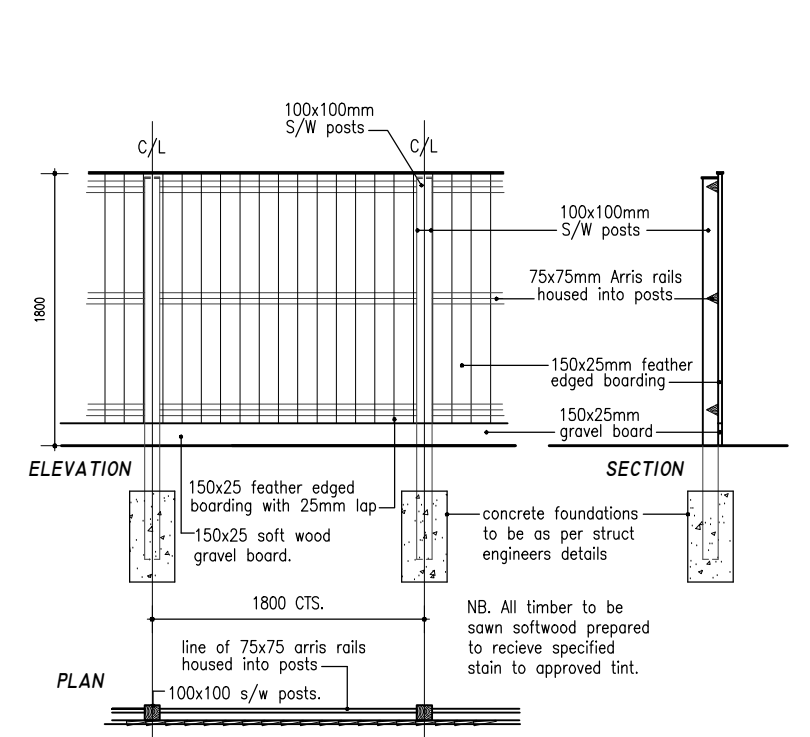


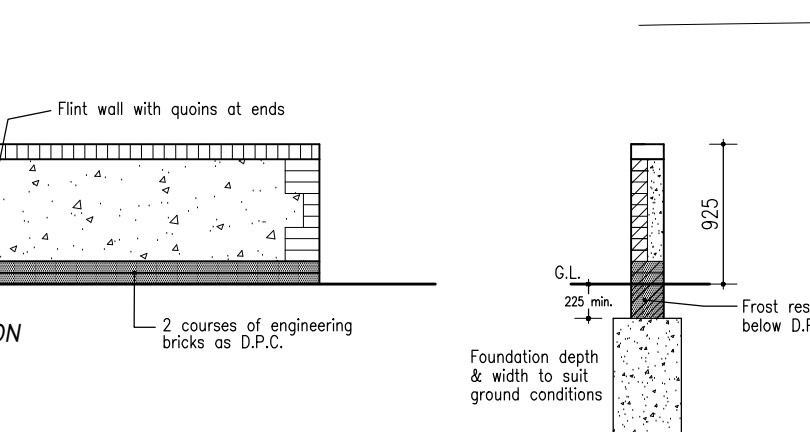

CLOSEBOARD FENCE DETAIL 1:50

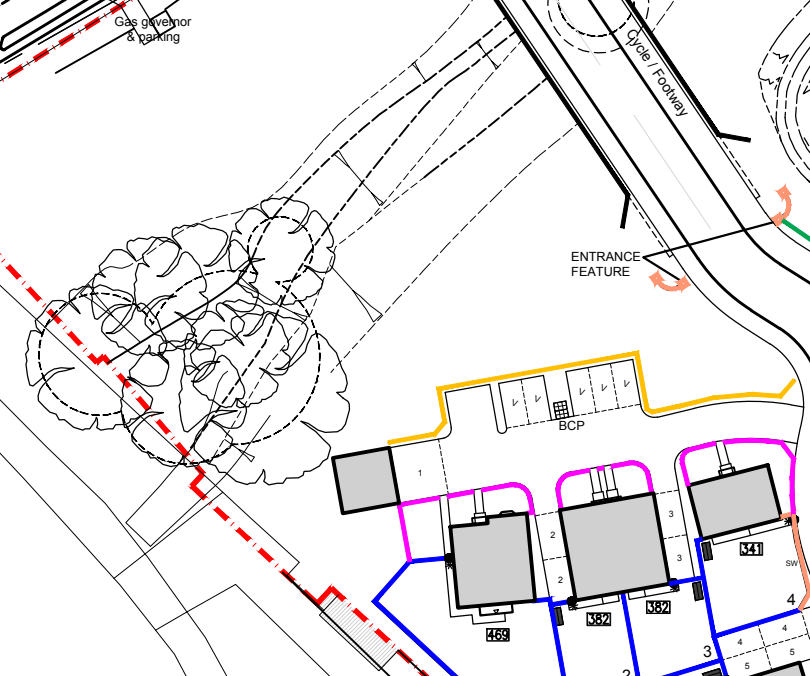

FLINT WALL DETAIL 1:50


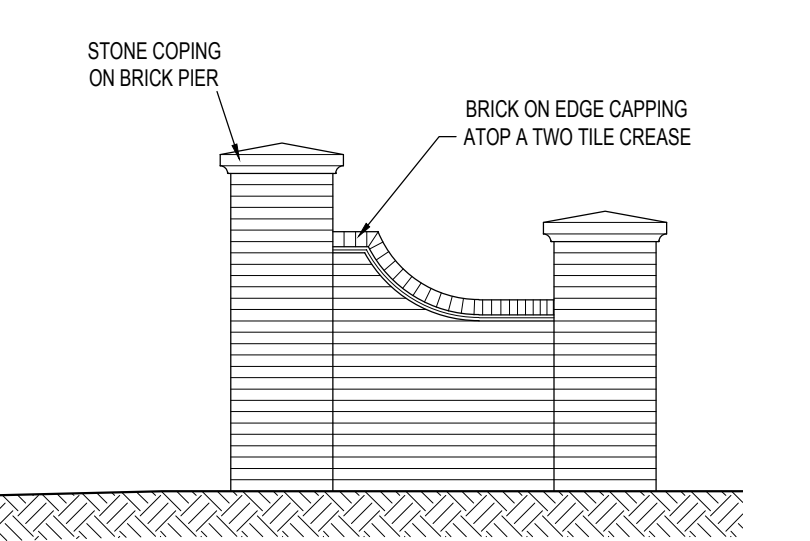


Diagram illustrating a brick coping on a brick pier. The coping is shown with a curved tile crease. Labels indicate: "STONE COPING ON BRICK PIER" and "BRICK ON EDGE CAPPING ATOP A TILE CREASE".



Client

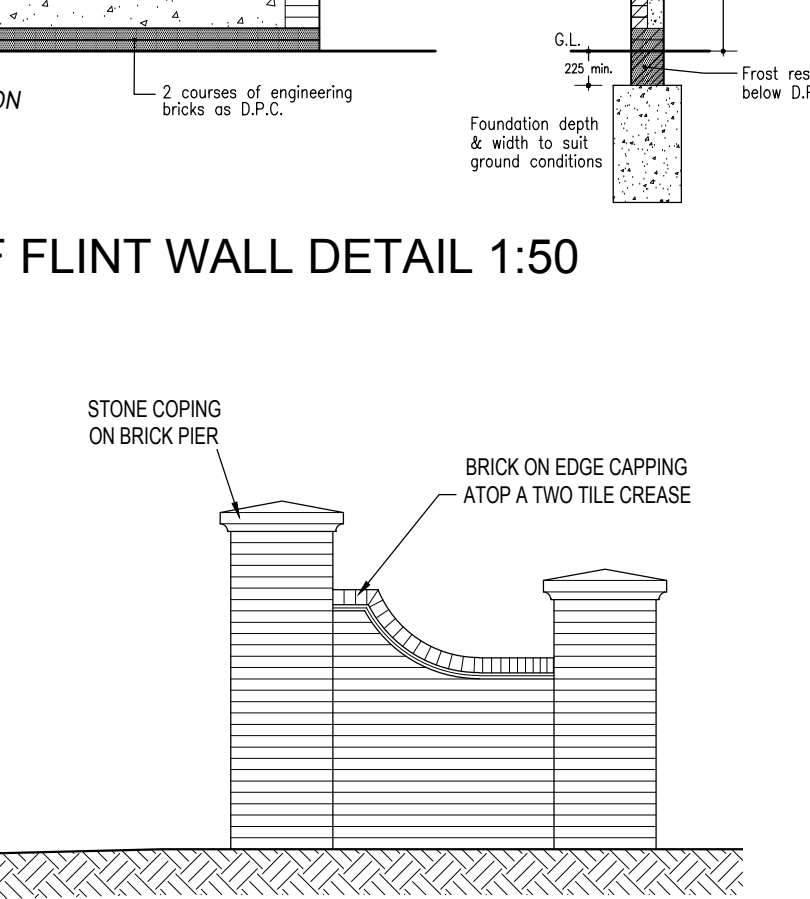

Scale	N.T.S. @ A1	Drawn	DGP	Checked	DGP
Date	January 2020	File	P1320 Layout	Drawing Status	
Drg.No	PLN-1-1107	Rev.	L	PLANNING	

Under the Intellectual Property Act 2014, this drawing is the copyright of AAP Architecture Ltd.