




HANDINGS:  
PLOTS 16, 46, 50 & 65 - AS  
PLOTS 47 & 53 - OPP

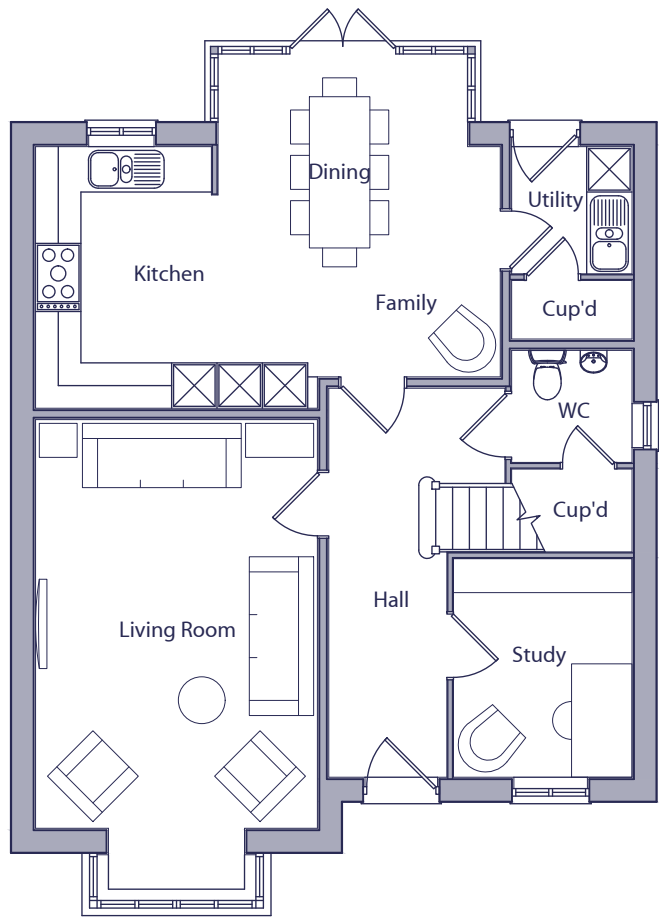


GROUND FLOOR PLAN

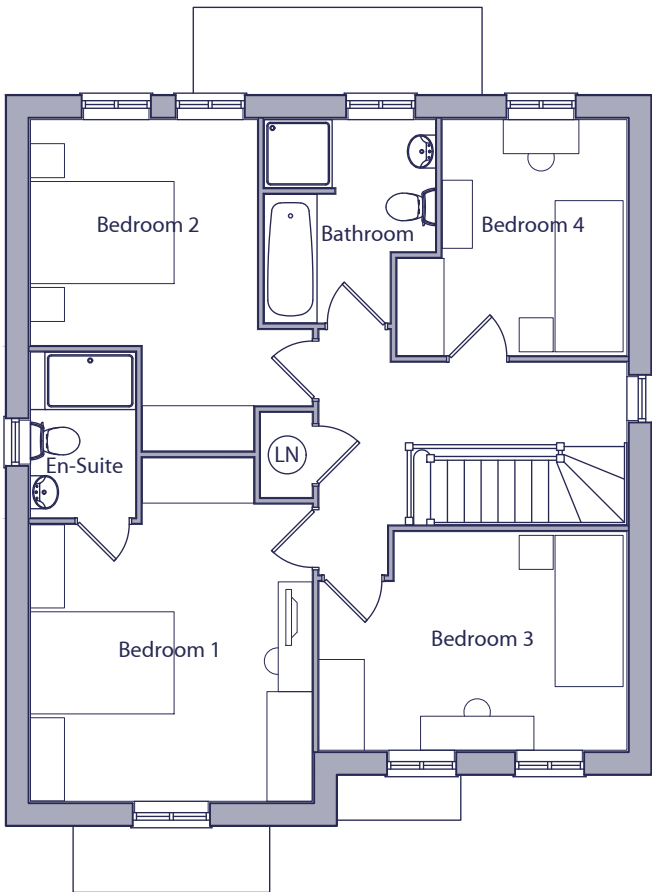

FIRST FLOOR PLAN

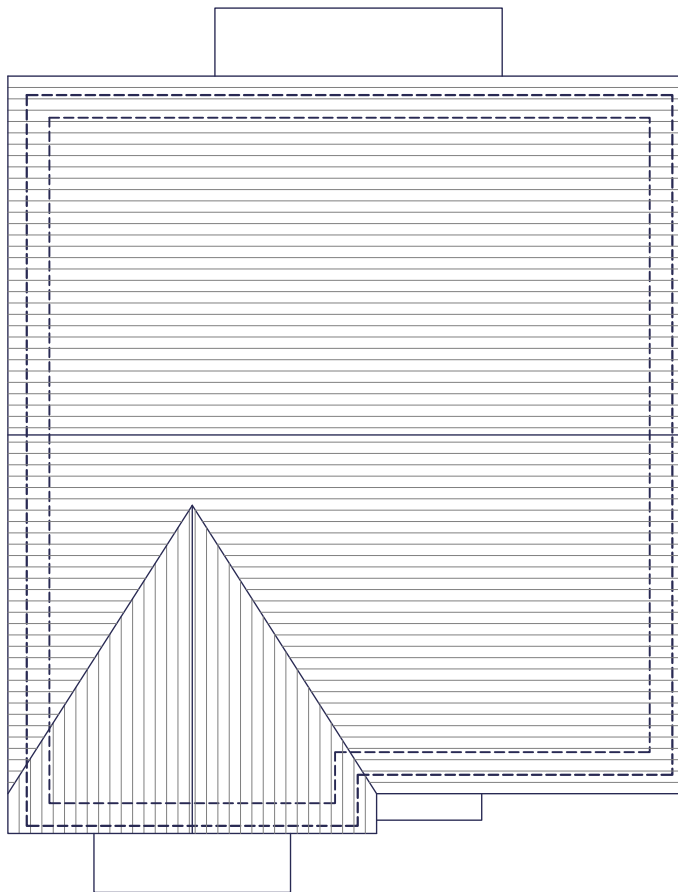

ROOF PLAN

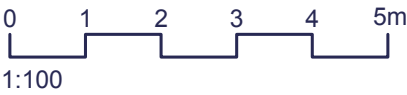

| SPACE STANDARDS | 4 BED / 6 PERSON HOUSE |          |
|-----------------|------------------------|----------|
|                 | REQUIRED               | ACTUAL   |
| FLOOR AREA      | 106.0m2                | 142.13m2 |
| STORAGE         | 3.0m2                  | 3.00m2   |
| BEDROOM 1       | 11.5m2                 | 15.20m2  |
| BEDROOM 2       | 11.5m2                 | 11.85m2  |
| BEDROOM 3       | 7.5m2                  | 11.12m2  |
| BEDROOM 4       | 7.5m2                  | 8.40m2   |

|      |          |                                    |
|------|----------|------------------------------------|
| C    | 15.10.20 | Plot handings amended.             |
| B    | 27.07.20 | Plot handings added.               |
| A    | 07.07.20 | Amended to suit Client's comments. |
| Rev. | Date     | Description                        |

|       |         |
|-------|---------|
| MCN   | DGP     |
| MCN   | DGP     |
| MCN   | DGP     |
| Drawn | Checked |

Client  
  
Project  
Land at Water Lane,  
Angmering, West Sussex.  
Drawing Title  
Type 469  
Floor & Roof Plans - Style 2

Scale  
1:100 @ A3  
Date  
June 2020  
Drg.No.  
PLN-1-2230  
Drawn  
MCN  
Checked  
DGP  
File  
Type 469  
Rev.  
C  
Drawing Status  
PLANNING



AAP Architecture Ltd  
Unit A, Monument Business Centre, Monument Way East, Woking, Surrey GU21 5LG  
T 01483 727345 E projects@aap-arc.co.uk W aap-arc.co.uk

Under the Intellectual Property Act 2014, this drawing is the copyright of AAP Architecture Ltd.