


PLOTS 75, 96, 109, 114, 119 & 154 - AS
PLOTS 76, 111, 116, 120 & 155 - OPP



SPACE STANDARDS	2 BED / 4 PERSON HOUSE	
	REQUIRED	ACTUAL
FLOOR AREA	79m2	79.05m2
STORAGE	2.0m2	2.56m2
BEDROOM 1	11.5m2	13.41m2
BEDROOM 2	11.5m2	14.66m2

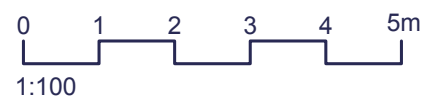

C	15.10.20	Plot numbers amended.
B	21.09.20	Plot numbers amended.
A	27.07.20	Plot handings added.
Rev.	Date	Description

MCN	DGP
MCN	DGP
MCN	DGP
Drawn	Checked

Client

 DAVID WILSON HOMES
HAPPY QUALITY LIVES

Project

Land at Water Lane,
Angmering, West Sussex.

Drawing Title

Type 51 - Semi-detached
Floor & Roof Plans - Style 3

Scale
1:100 @ A3

Drawn MCN Checked DGP

Date June 2020

File Type 51

Drg.No. PLN-1-2236

Rev. C Drawing Status
PLANNING

aap
architecture

AAP Architecture Ltd
Unit A, Monument Business Centre, Monument Way East, Woking, Surrey GU21 5LG
T 01483 727345 E projects@aap-arc.co.uk W aap-arc.co.uk

Under the Intellectual Property Act 2014, this drawing is the copyright of AAP Architecture Ltd.