




HANDINGS:
PLOTS 73, 101 & 123 - AS
PLOTS 74, 102 & 124 - OPP

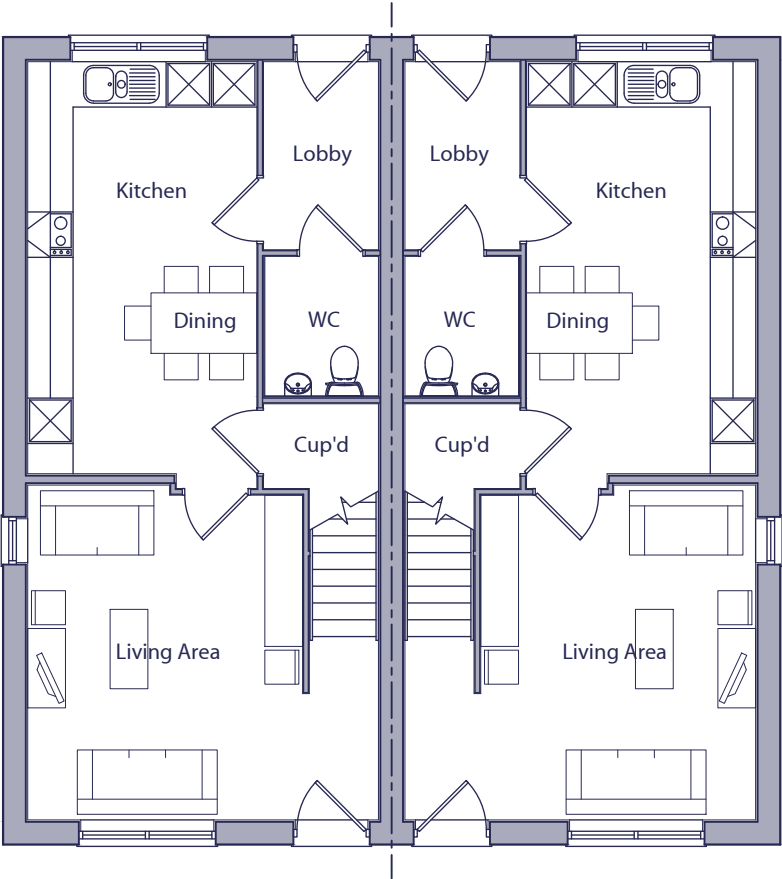


GROUND FLOOR PLAN
AS
OPP

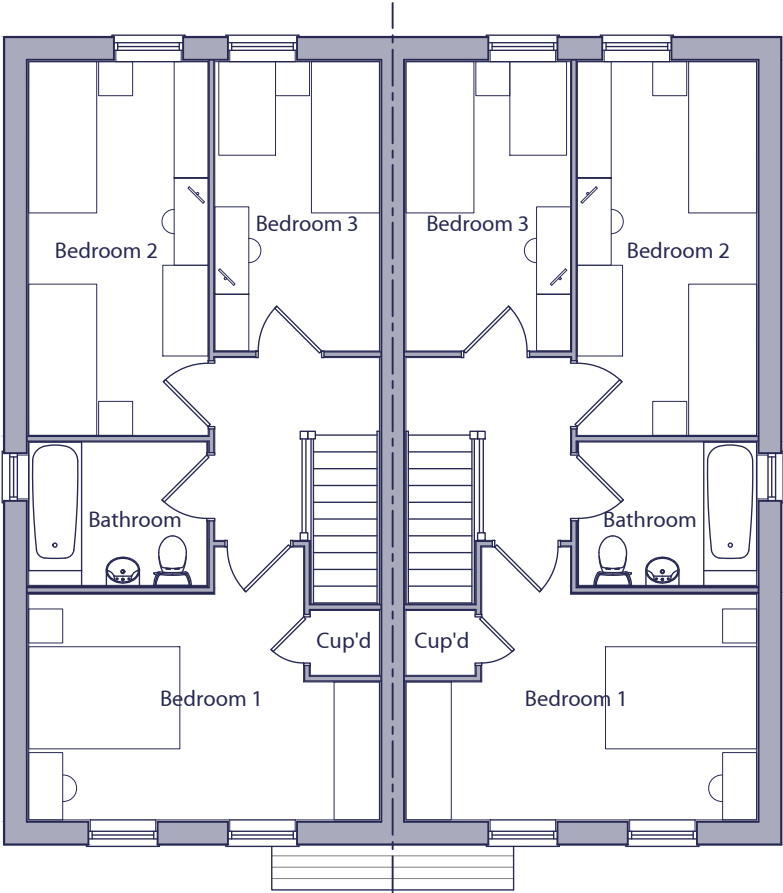

FIRST FLOOR PLAN
AS
OPP

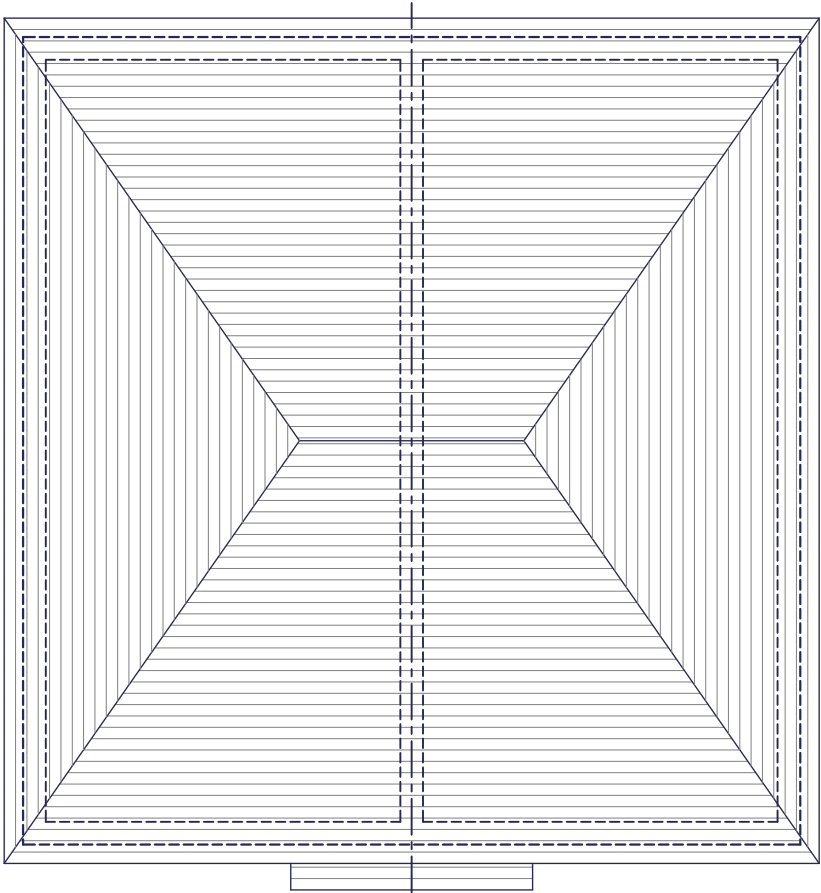

ROOF PLAN
AS
OPP

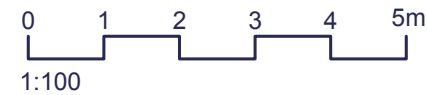

SPACE STANDARDS	3 BED / 5 PERSON HOUSE	
	REQUIRED	ACTUAL
FLOOR AREA	93.0m2	93.01m2
STORAGE	2.5m2	2.84m2
BEDROOM 1	11.5m2	13.42m2
BEDROOM 2	11.5m2	11.73m2
BEDROOM 3	7.5m2	8.33m2

B	17.10.20	Plot handings amended.
A	27.07.20	Plot handings added.
Rev.	Date	Description

MCN	DGP
MCN	DGP
Drawn	Checked

Client	Scale	Drawn	Checked	aap architecture
Project	1:100 @ A3	MCN	DGP	
Land at Water Lane, Angmering, West Sussex.	Date	File	Type 52	
Drawing Title	June 2020	Rev.	B	
Type 52 - Semi-Detached - Hipped Floor & Roof Plans - Style 3	Drg.No.	Rev.	PLN-1-2237	Drawing Status
				PLANNING

AAP Architecture Ltd
Unit A, Monument Business Centre, Monument Way East, Woking, Surrey GU21 5LG
T 01483 727345 E projects@aap-arc.co.uk W aap-arc.co.uk

Under the Intellectual Property Act 2014, this drawing is the copyright of AAP Architecture Ltd.