




HANDINGS:
PLOTS 118 & 126 - OPP

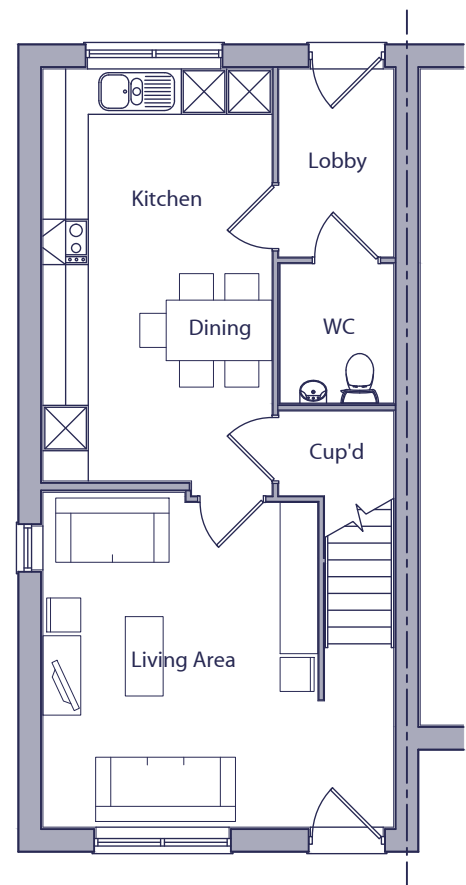


GROUND FLOOR PLAN

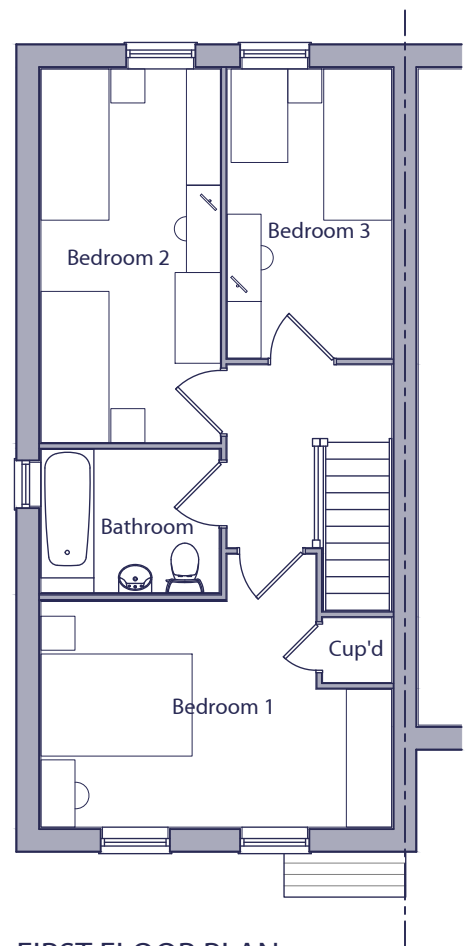

FIRST FLOOR PLAN

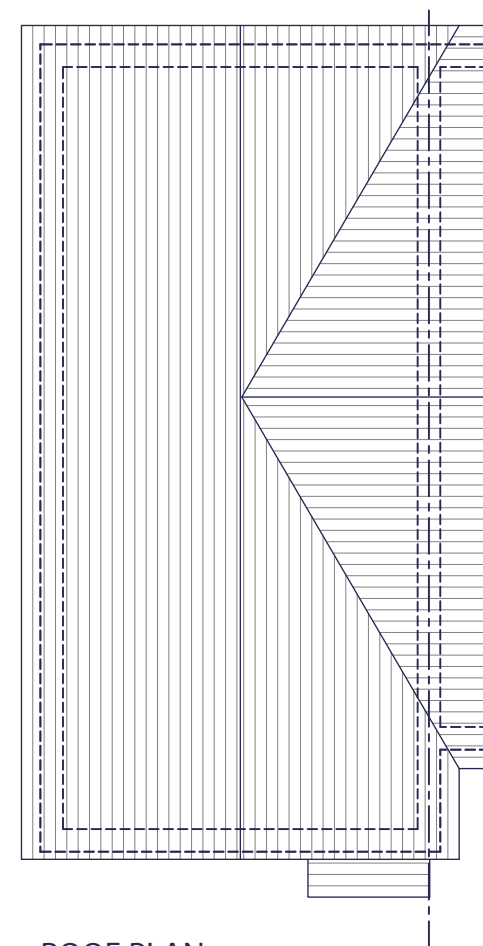

ROOF PLAN

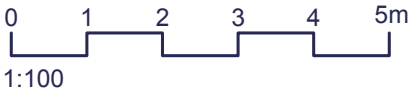

SPACE STANDARDS	3 BED / 5 PERSON HOUSE	
	REQUIRED	ACTUAL
FLOOR AREA	93.0m2	93.01m2
STORAGE	2.5m2	2.84m2
BEDROOM 1	11.5m2	13.42m2
BEDROOM 2	11.5m2	11.73m2
BEDROOM 3	7.5m2	8.33m2

Rev.	Date	Description
C	17.10.20	Plot handings amended.
B	21.09.20	Drawing amended to show connection to adjoining plot.
A	27.07.20	Housetype handed. Plot handings added.

MCN	DGP
MCN	DGP
MCN	DGP
Drawn	Checked

Client		Scale	1:100 @ A3	Drawn	MCN	Checked	DGP
Project	Land at Water Lane, Angmering, West Sussex.	Date	June 2020	File	Type 52		
Drawing Title	Type 52A Floor & Roof Plans - Style 3	Drg.No.	PLN-1-2239	Rev.	C	Drawing Status	PLANNING



AAP Architecture Ltd
Unit A, Monument Business Centre, Monument Way East, Woking, Surrey GU21 5LG
T 01483 727345 E projects@aab-arc.co.uk W aap-arc.co.uk

Under the Intellectual Property Act 2014, this drawing is the copyright of AAP Architecture Ltd.