




HANDINGS:
PLOT 103 - AS
PLOT 104 - OPP

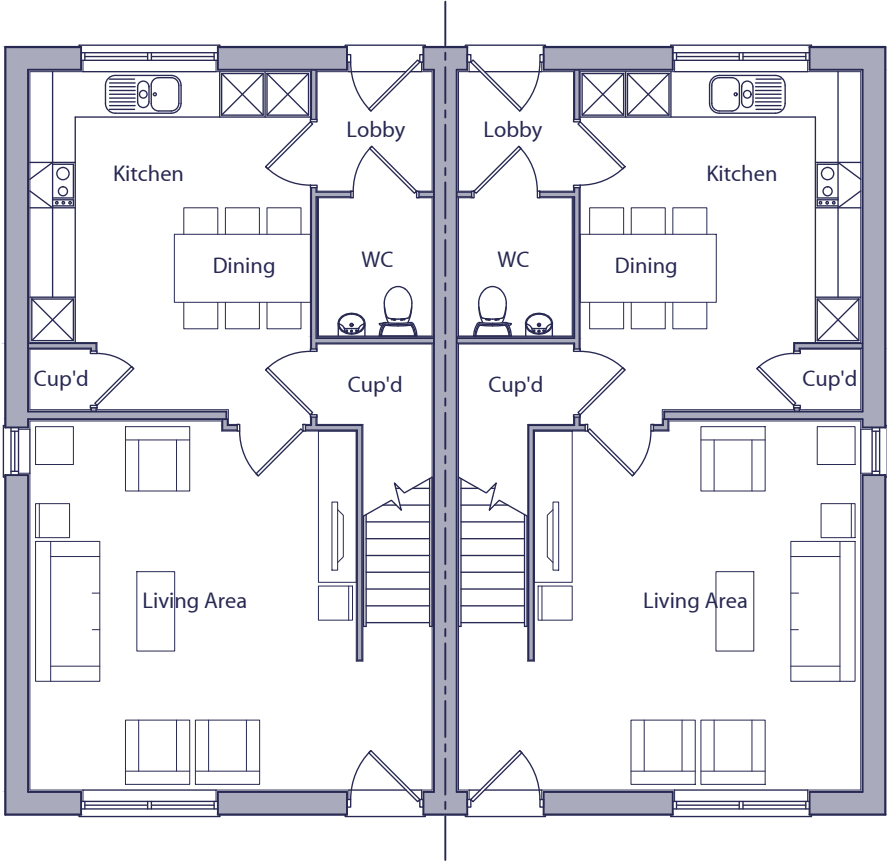


GROUND FLOOR PLAN
AS
OPP

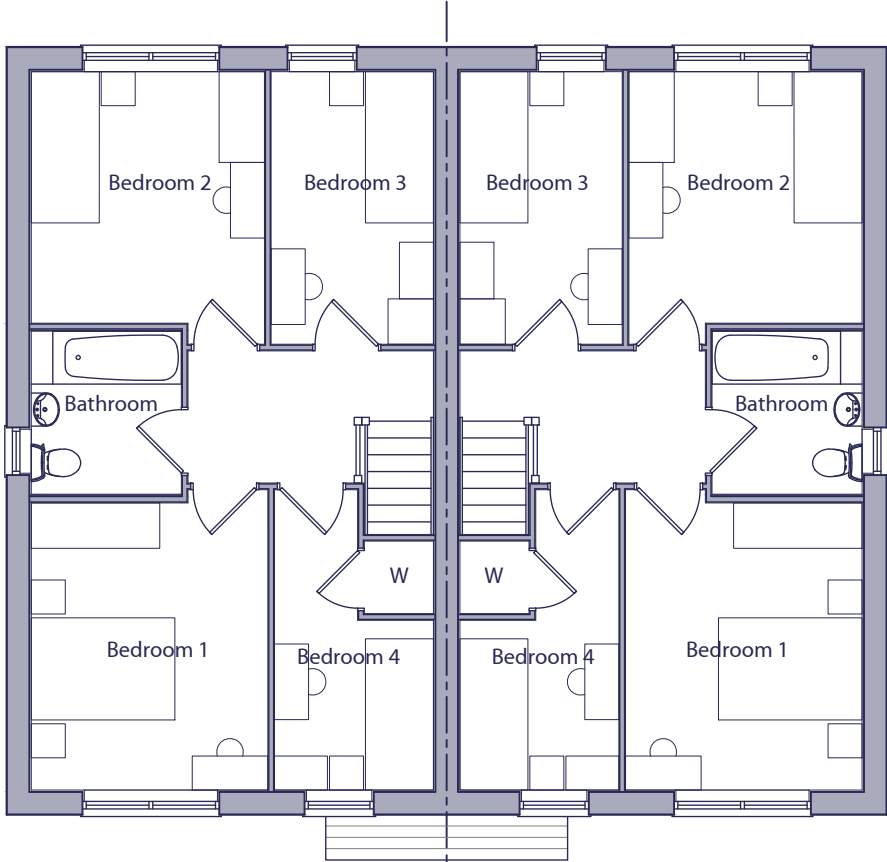

FIRST FLOOR PLAN
AS
OPP

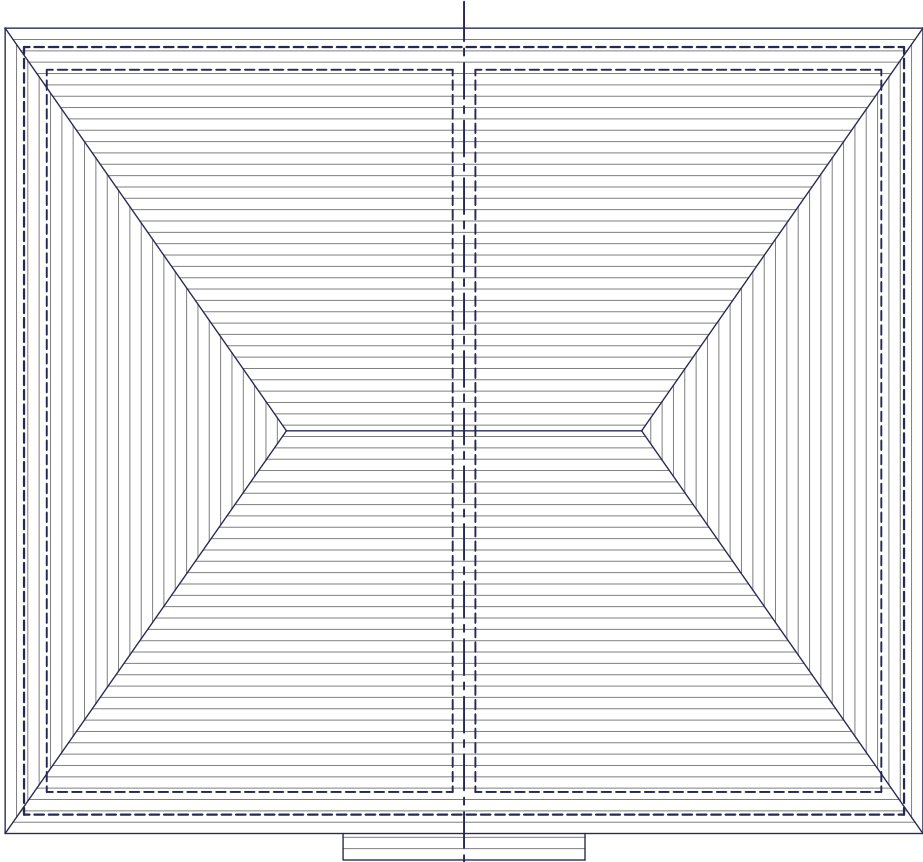

ROOF PLAN
AS
OPP

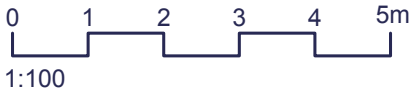

SPACE STANDARDS	4 BED / 5 PERSON HOUSE	
	REQUIRED	ACTUAL
FLOOR AREA	97.0m2	101.08m2
STORAGE	3.0m2	3.22m2
BEDROOM 1	11.5m2	12.07m2
BEDROOM 2	7.5m2	10.53m2
BEDROOM 3	7.5m2	7.75m2
BEDROOM 4	7.5m2	7.67m2

C	18.10.20	Plot handings amended.
B	27.07.20	Plot handings added.
A	03.07.20	Amended in line with clients comments.
Rev.	Date	Description

MCN	DGP
MCN	DGP
MCN	DGP
Drawn	Checked



Project
Land at Water Lane,
Angmering, West Sussex.
Drawing Title
Type 54 - Semi-Detached - Hipped
Floor & Roof Plans - Style 3

Scale
1:100 @ A3

Date
June 2020

Drg.No.
PLN-1-2240

Drawn
MCN

File
Type 54

Rev.
C

Checked
DGP

Drawing Status
PLANNING



AAP Architecture Ltd
Unit A, Monument Business Centre, Monument Way East, Woking, Surrey GU21 5LG
T 01483 727345 E projects@aap-arc.co.uk W aap-arc.co.uk

Under the Intellectual Property Act 2014, this drawing is the copyright of AAP Architecture Ltd.