




HANDINGS:
PLOTS 71, 81 & 82 - OPP

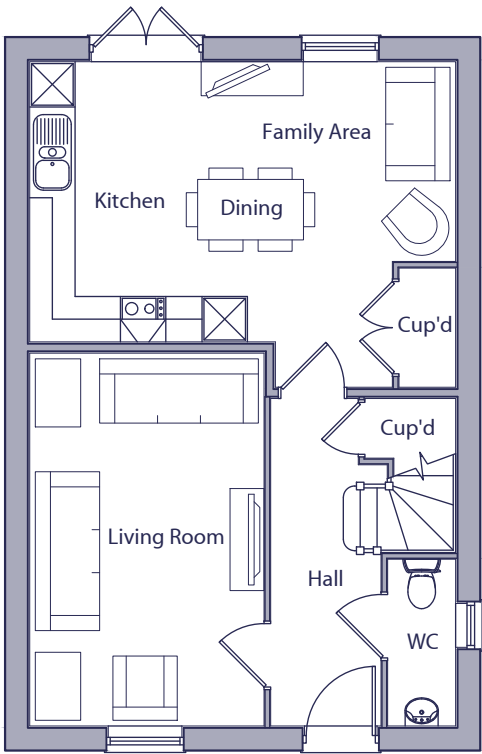


GROUND FLOOR PLAN

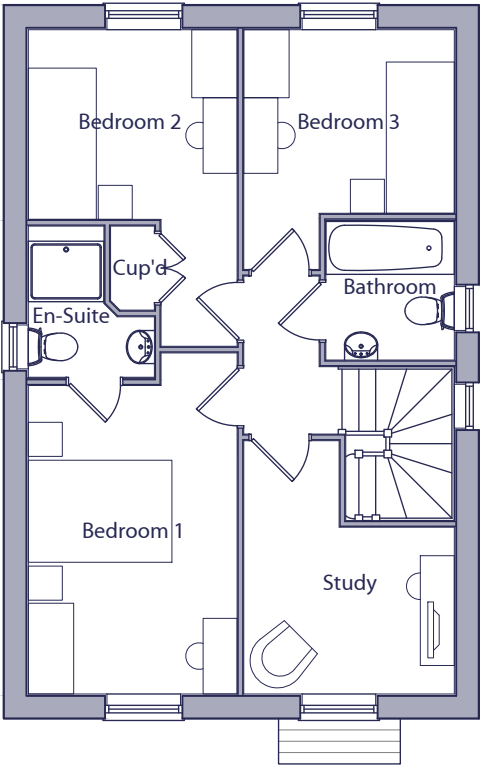

FIRST FLOOR PLAN

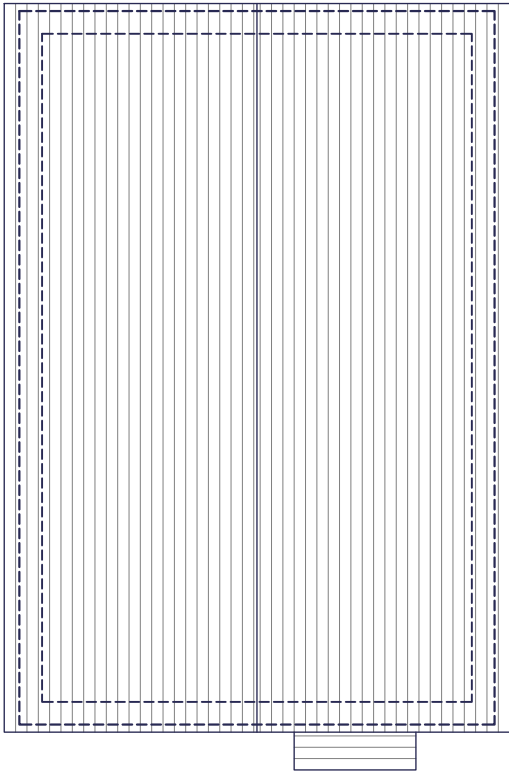

ROOF PLAN

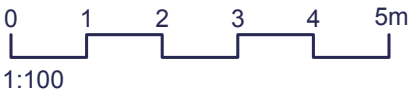

SPACE STANDARDS	3 BED / 4 PERSON HOUSE	
	REQUIRED	ACTUAL
FLOOR AREA	84.0m2	99.01m2
STORAGE	2.5m2	2.82m2
BEDROOM 1	11.5m2	11.70m2
BEDROOM 2	7.5m2	8.62m2
BEDROOM 3	7.5m2	7.50m2

B	17.09.20	Plot handings amended.
A	27.07.20	Plot handings added.
Rev.	Date	Description

MCN	DGP
MCN	DGP
Drawn	Checked



Project
Land at Water Lane,
Angmering, West Sussex.
Drawing Title
Type 403A
Floor & Roof Plans - Style 3

Scale
1:100 @ A3

Drawn
MCN

Checked
DGP

Date
July 2020

File
Type 403

Drg.No.
PLN-1-2243

Rev.
B

Drawing Status
PLANNING



AAP Architecture Ltd
Unit A, Monument Business Centre, Monument Way East, Woking, Surrey GU21 5LG
T 01483 727345 E projects@aab-arc.co.uk W aab-arc.co.uk

Under the Intellectual Property Act 2014, this drawing is the copyright of AAP Architecture Ltd.