



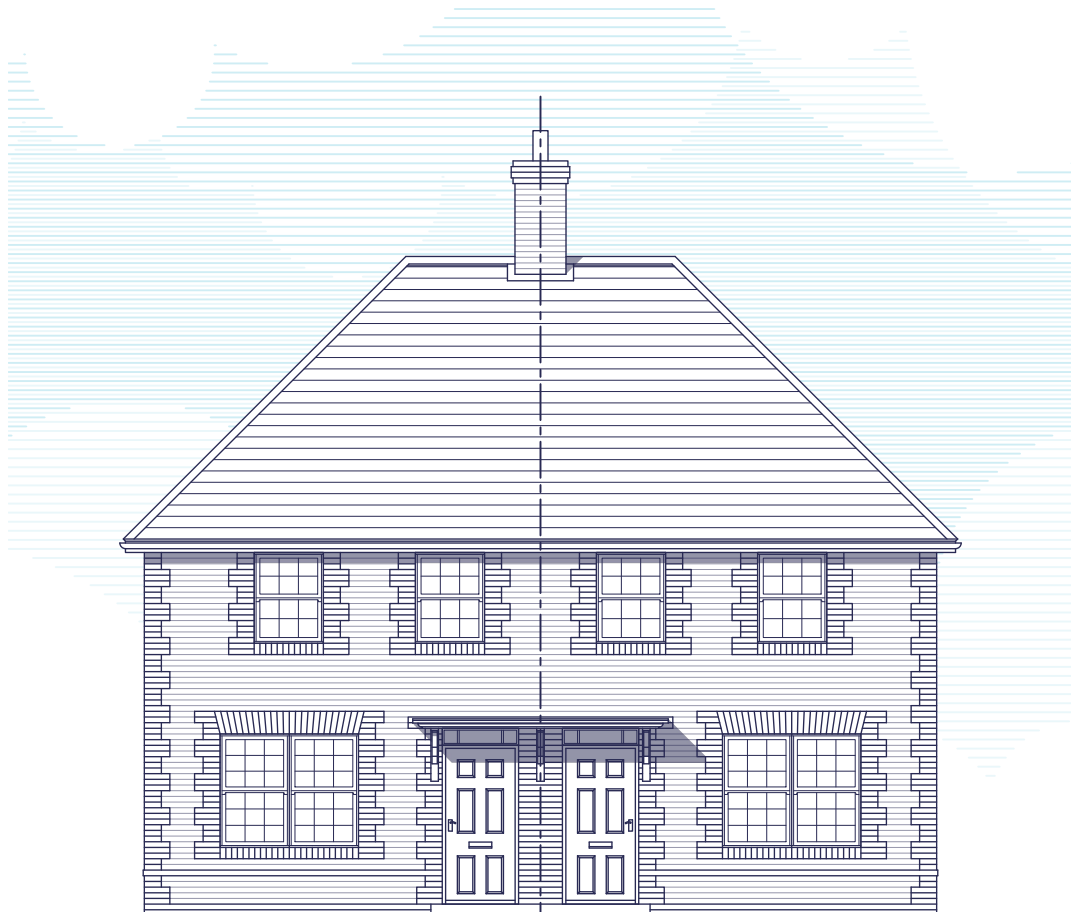


FRONT ELEVATION

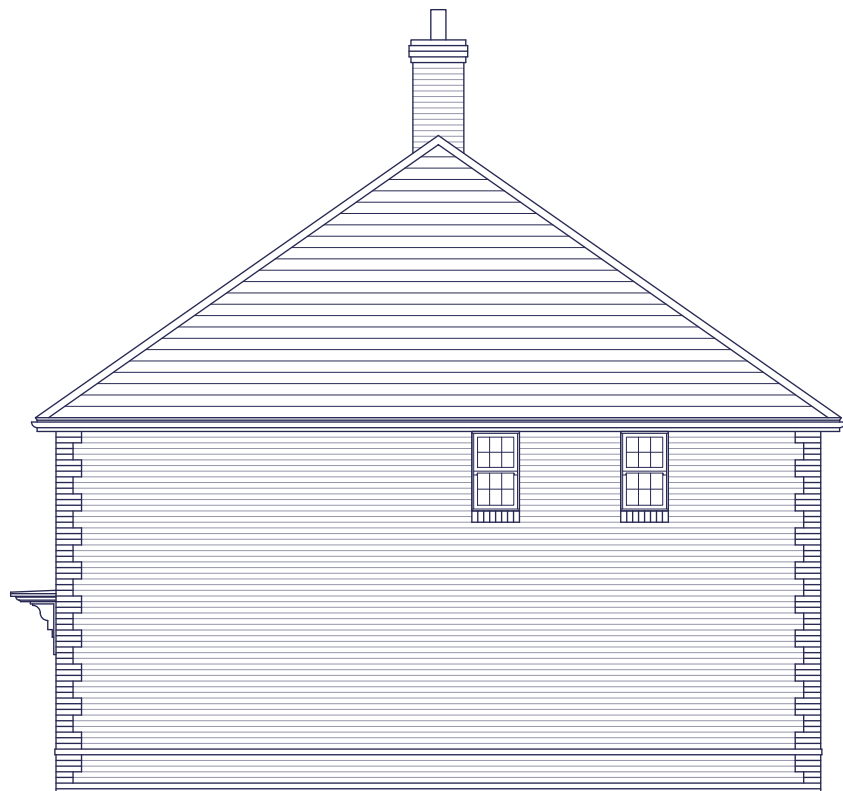

SIDE ELEVATION




REAR ELEVATION

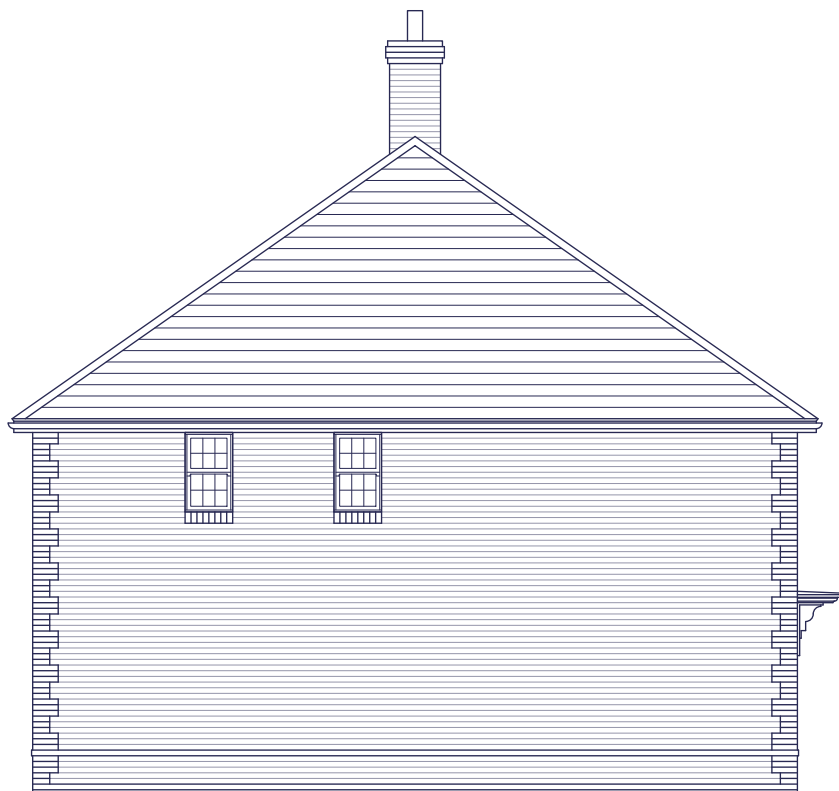

SIDE ELEVATION

HANDINGS:
PLOTS 3 & 147 - AS
PLOTS 2, 144 & 148 - OPP

NOTE:
FOR CHIMNEY POSITIONS REFER TO
LAYOUT AND STREETSCENES

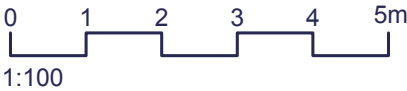

B	09.10.20	Plot references amended.
A	27.07.20	Plot handings added.
Rev.	Date	Description

MCN	DGP
MCN	DGP
Drawn	Checked

Client		Scale	1:100 @ A3	Drawn	MCN	Checked	DGP
Project	Land at Water Lane, Angmering, West Sussex.	Date	June 2020	File	Type 382		
Drawing Title	Type 382 - Semi-Detached Elevations - Style 1 - Brick	Drg.No.	PLN-1-2116	Rev.	B	Drawing Status	PLANNING



AAP Architecture Ltd
Unit A, Monument Business Centre, Monument Way East, Woking, Surrey GU21 5LG
T 01483 727345 E projects@aap-arc.co.uk W aap-arc.co.uk

Under the Intellectual Property Act 2014, this drawing is the copyright of AAP Architecture Ltd.