



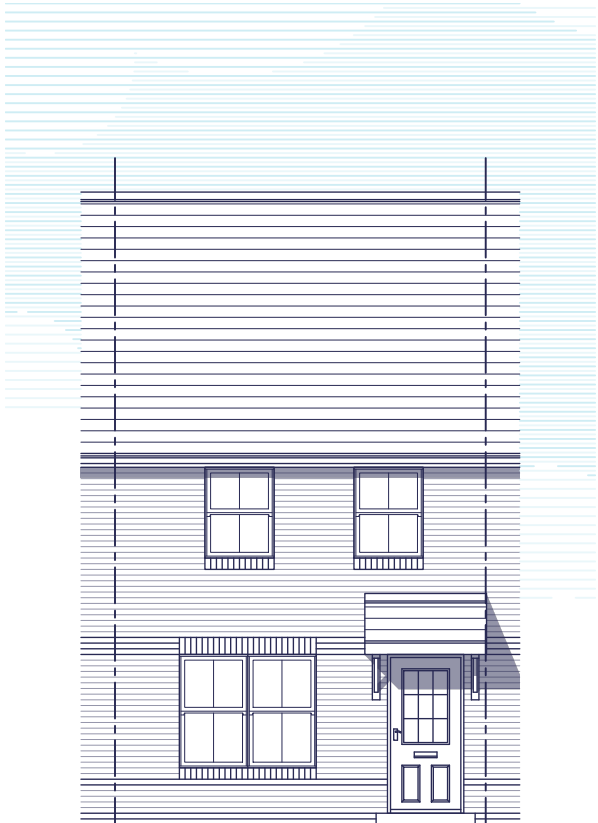


FRONT ELEVATION

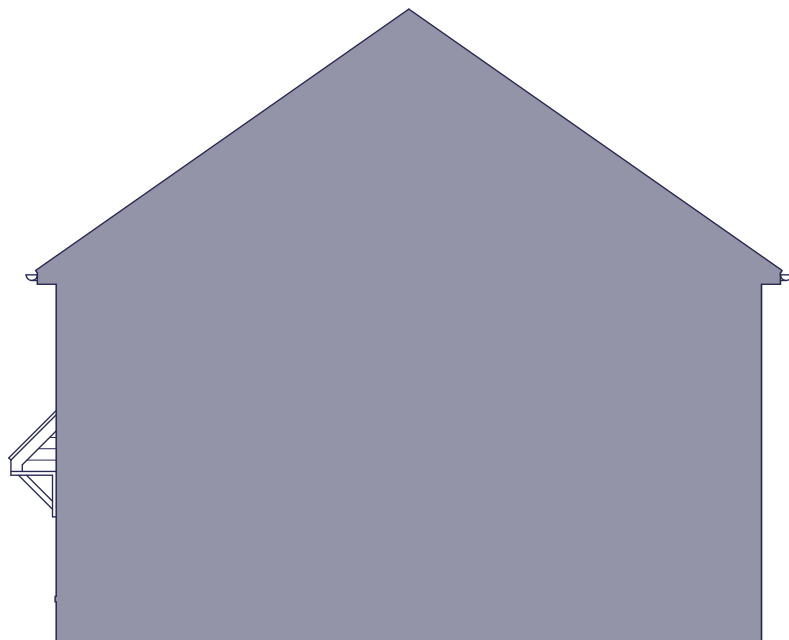


SIDE ELEVATION




REAR ELEVATION

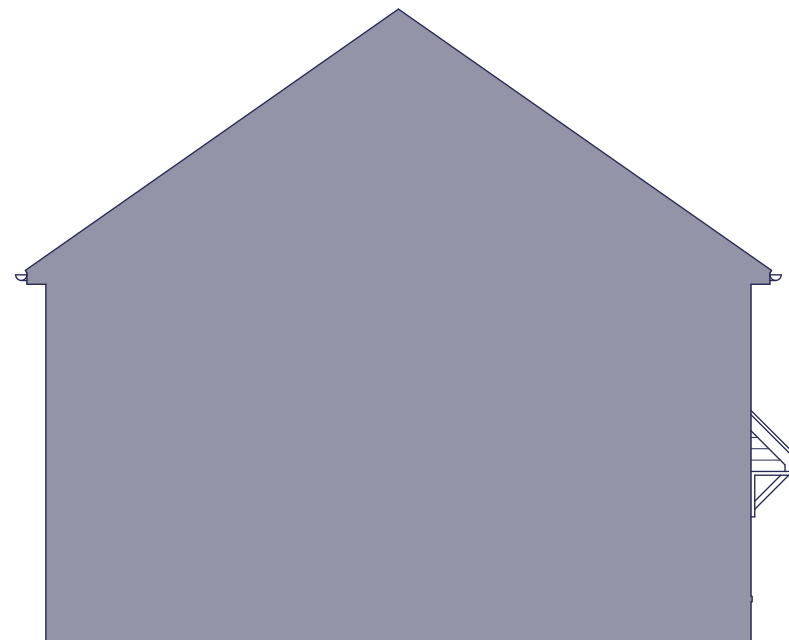


SIDE ELEVATION

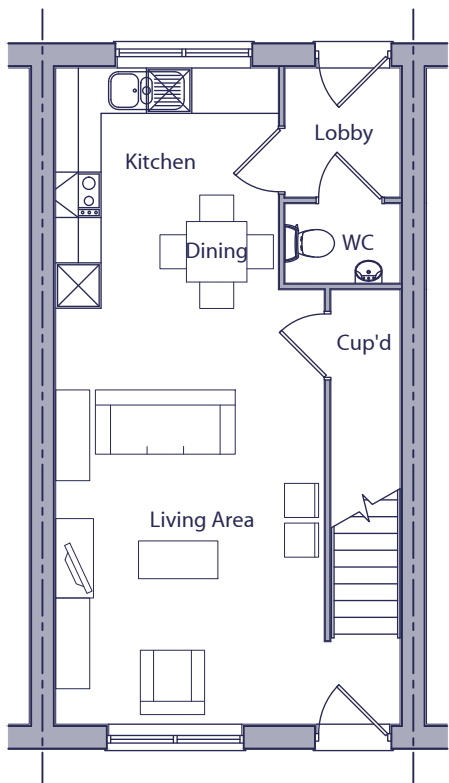

GROUND FLOOR PLAN

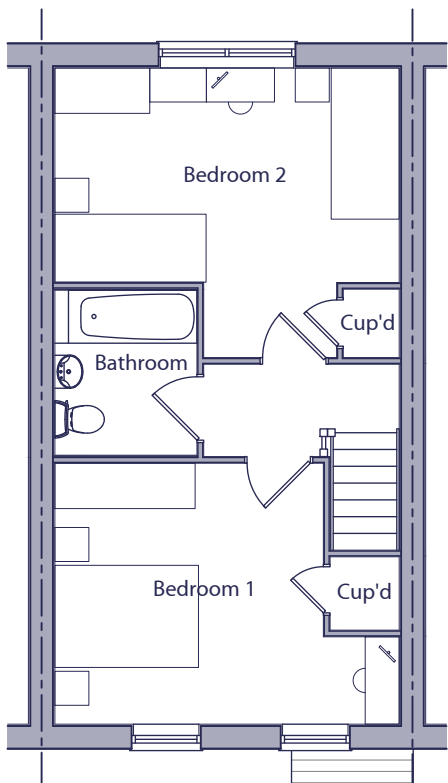


FIRST FLOOR PLAN

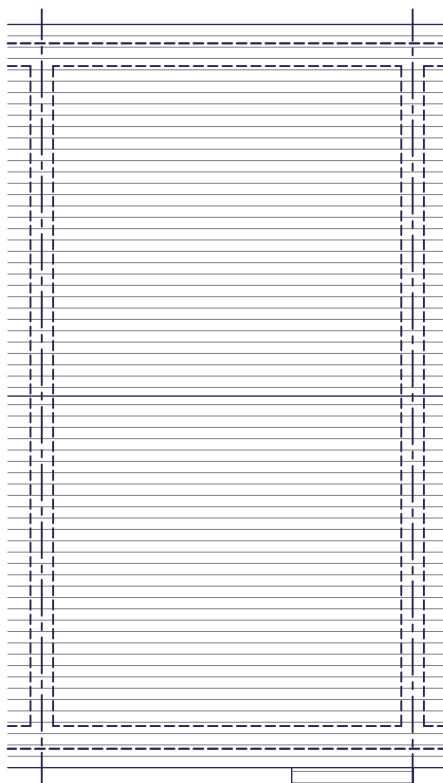

ROOF PLAN

SPACE STANDARDS	2 BED / 4 PERSON HOUSE	
	REQUIRED	ACTUAL
FLOOR AREA	79m2	79.05m2
STORAGE	2.0m2	2.56m2
BEDROOM 1	11.5m2	13.41m2
BEDROOM 2	11.5m2	14.66m2

HANDINGS:
PLOTS 110 & 115 - OPP

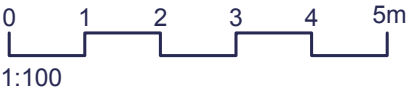

C	15.10.20	Plot numbers amended.
B	21.09.20	Plot numbers amended.
A	27.07.20	Plot handings added.
Rev.	Date	Description

MCN	DGP
MCN	DGP
MCN	DGP
Drawn	Checked

Client		Scale	1:100 @ A3	Drawn	MCN	Checked	DGP
Project	Land at Water Lane, Angmering, West Sussex.	Date	June 2020	File	Type 51		
Drawing Title	Type 51 - Mid-Terrace Floor & Roof Plans - Style 3 - Brick	Drg.No.	PLN-1-2159	Rev.	C	Drawing Status	PLANNING



AAP Architecture Ltd
Unit A, Monument Business Centre, Monument Way East, Woking, Surrey GU21 5LG
T 01483 727345 E projects@aap-arc.co.uk W aap-arc.co.uk

Under the Intellectual Property Act 2014, this drawing is the copyright of AAP Architecture Ltd.