



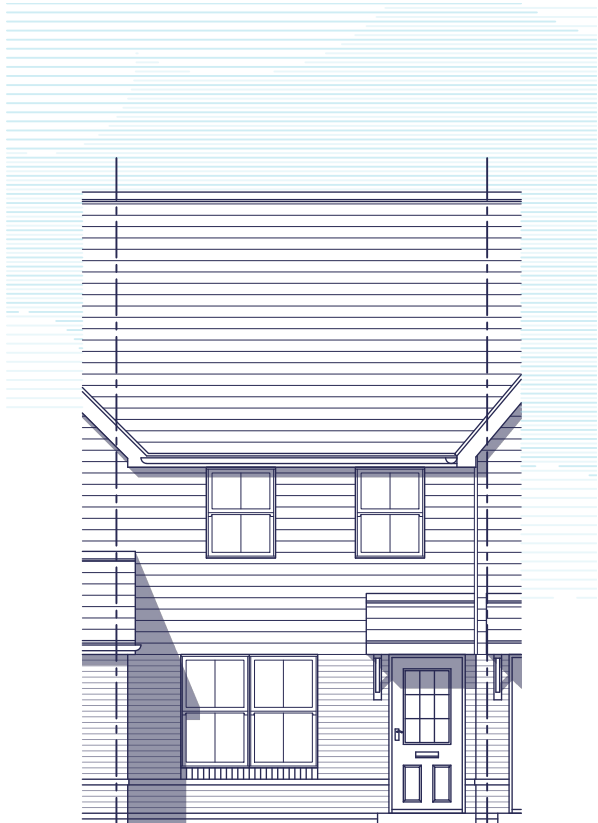


FRONT ELEVATION

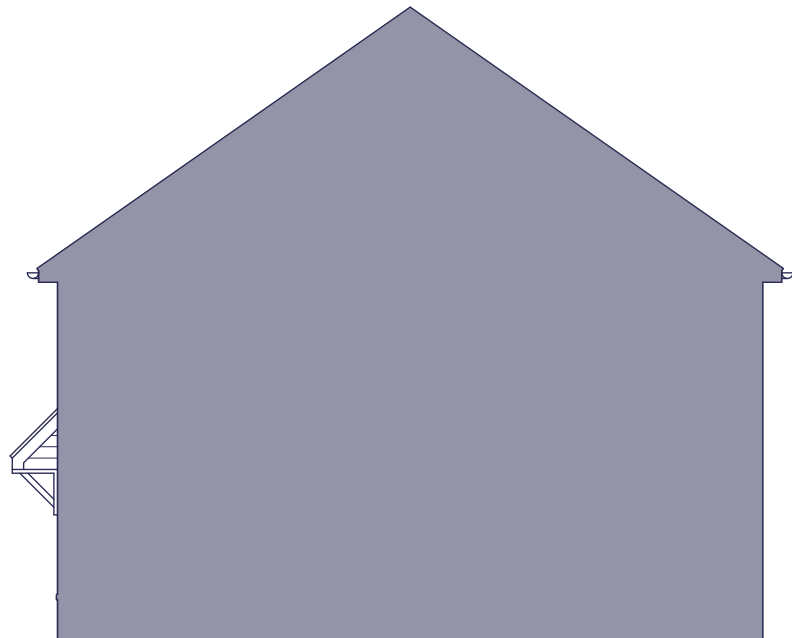


SIDE ELEVATION




REAR ELEVATION

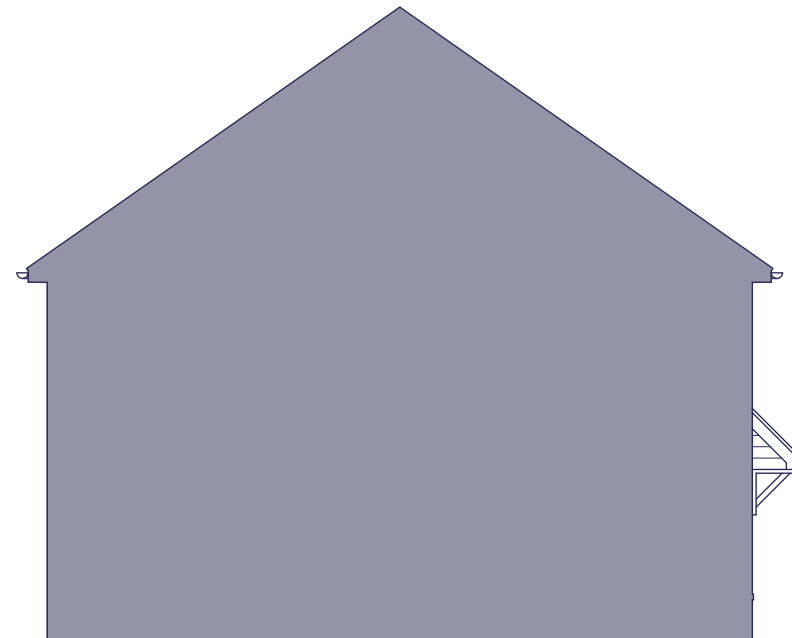


SIDE ELEVATION

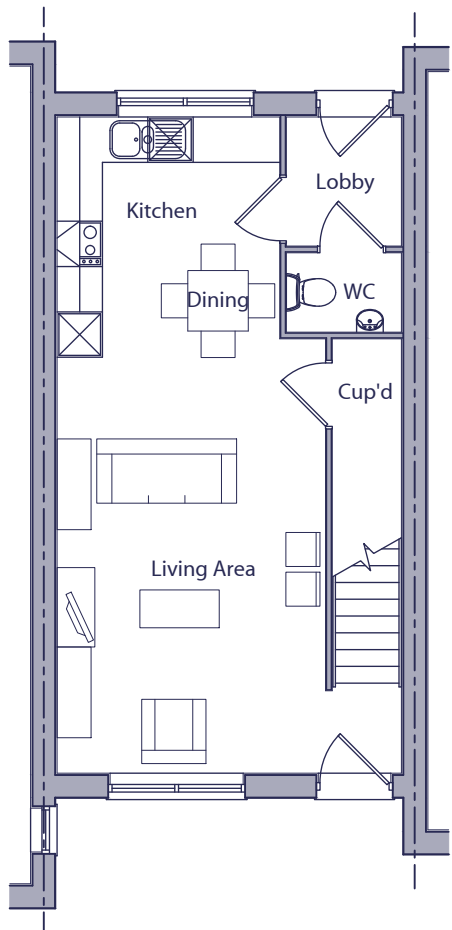

GROUND FLOOR PLAN

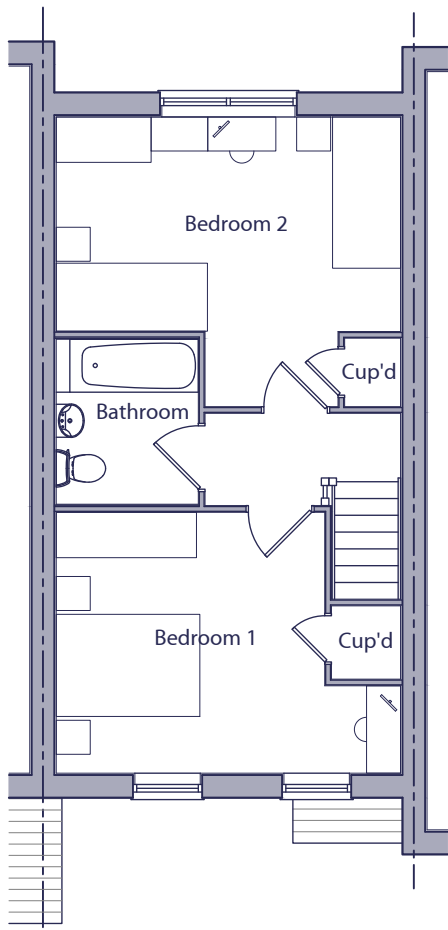


FIRST FLOOR PLAN

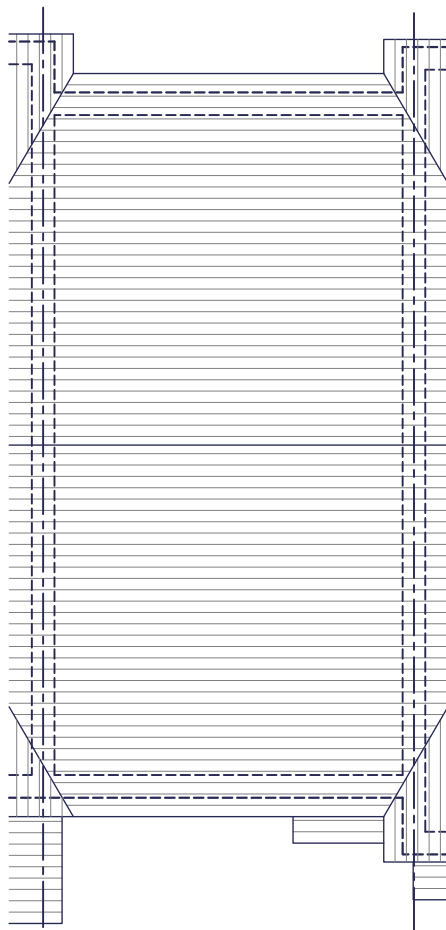

ROOF PLAN

SPACE STANDARDS	2 BED / 4 PERSON HOUSE	
	REQUIRED	ACTUAL
FLOOR AREA	79m2	79.05m2
STORAGE	2.0m2	2.56m2
BEDROOM 1	11.5m2	13.41m2
BEDROOM 2	11.5m2	14.66m2

HANDINGS:
PLOT 158 - AS

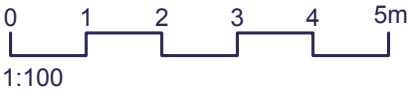

B	15.10.20	Connecting plots and plot handings amended.
A	27.07.20	Plot handings added.
Rev.	Date	Description

MCN	DGP
MCN	DGP
Drawn	Checked



Project
Land at Water Lane,
Angmering, West Sussex.

Drawing Title
Type 51 - Mid-Terrace
Floor & Roof Plans - Style 3 - Board

Scale
1:100 @ A3

Date
June 2020

Drg.No.
PLN-1-2160

Drawn
MCN

File
Type 51

Rev.
B

Checked
DGP

Drawing Status
PLANNING



AAP Architecture Ltd
Unit A, Monument Business Centre, Monument Way East, Woking, Surrey GU21 5LG
T 01483 727345 E projects@aap-arc.co.uk W aap-arc.co.uk

Under the Intellectual Property Act 2014, this drawing is the copyright of AAP Architecture Ltd.