



HANDINGS:
PLOTS 128 & 145 - AS
PLOTS 129 & 146 - OPP


NOTE:
FOR CHIMNEY POSITIONS REFER TO
LAYOUT AND STREETSCENES

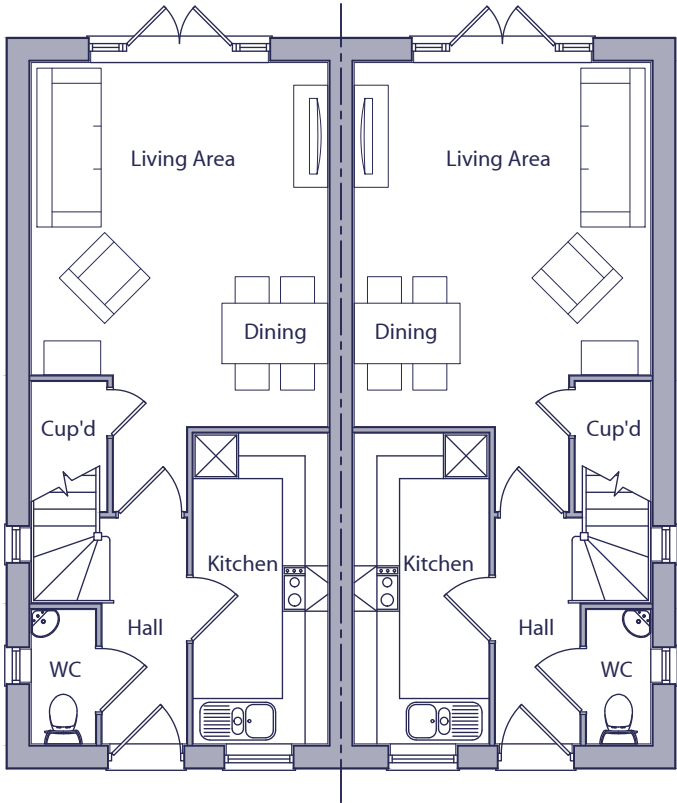


GROUND FLOOR PLAN
AS OPP

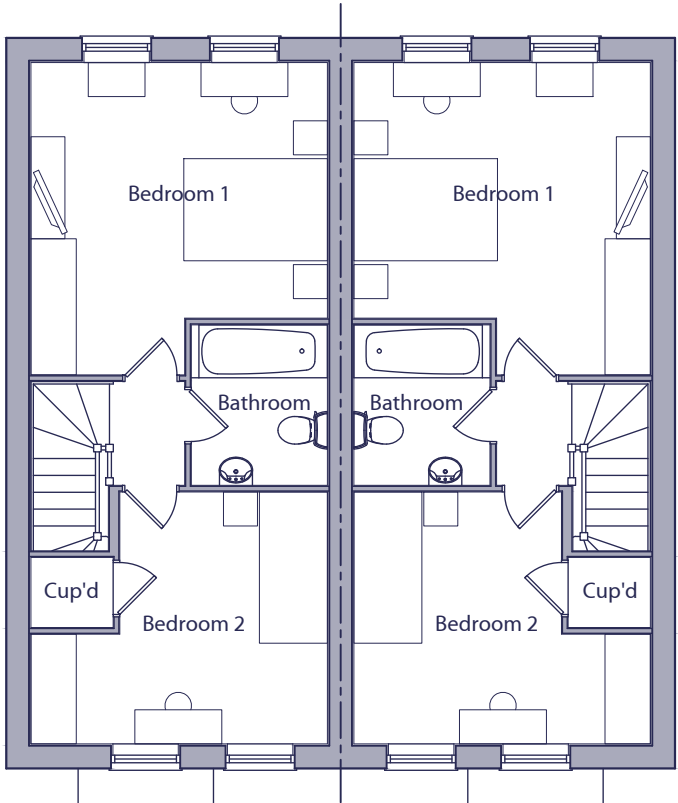

FIRST FLOOR PLAN
AS OPP

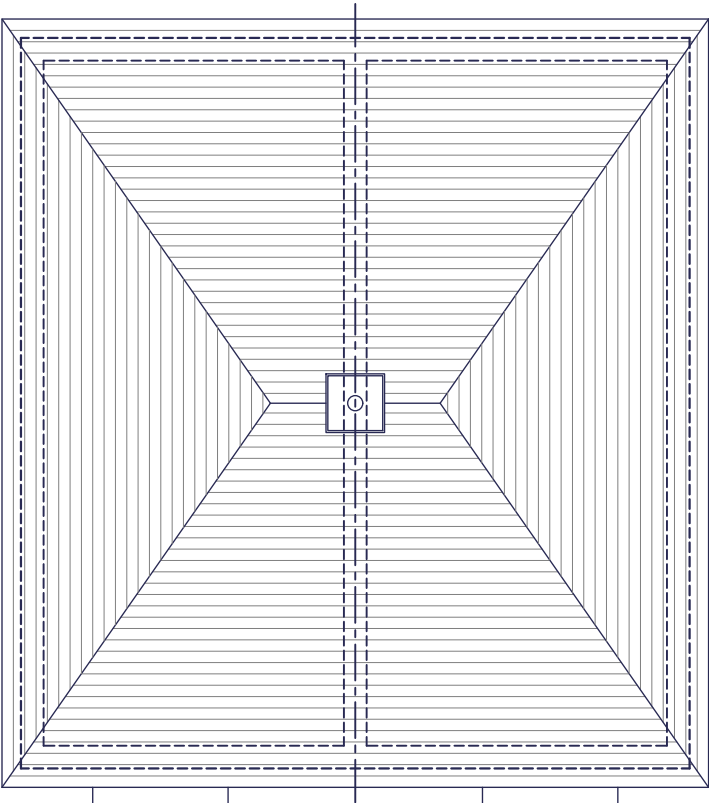

ROOF PLAN
AS OPP

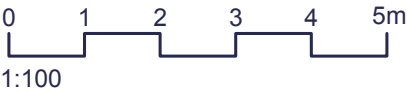

SPACE STANDARDS	2 BED / 3 PERSON HOUSE	
	REQUIRED	ACTUAL
FLOOR AREA	70m2	70.68m2
STORAGE	2.0m2	2.01m2
BEDROOM 1	11.5m2	14.79m2
BEDROOM 2	7.5m2	10.85m2

B	09.10.20	Plot references amended.	MCN	DGP
A	27.07.20	Plot handings added.	MCN	DGP
Rev.	Date	Description	Drawn	Checked
Client			Scale	1:100 @ A3
Project	Land at Water Lane, Angmering, West Sussex.		Drawn	MCN
Drawing Title	Type 204 - Semi-Detached - Hipped Floor & Roof Plans - Style 1		Checked	DGP
Date	June 2020	File	Type 204	
Drg.No.	PLN-1-2201	Rev.	B	
Drawing Status	PLANNING			

AAP Architecture Ltd
Unit A, Monument Business Centre, Monument Way East, Woking, Surrey GU21 5LG
T 01483 727345 E projects@aap-arc.co.uk W aap-arc.co.uk

Under the Intellectual Property Act 2014, this drawing is the copyright of AAP Architecture Ltd.