




HANDINGS:
PLOT 7 - OPP

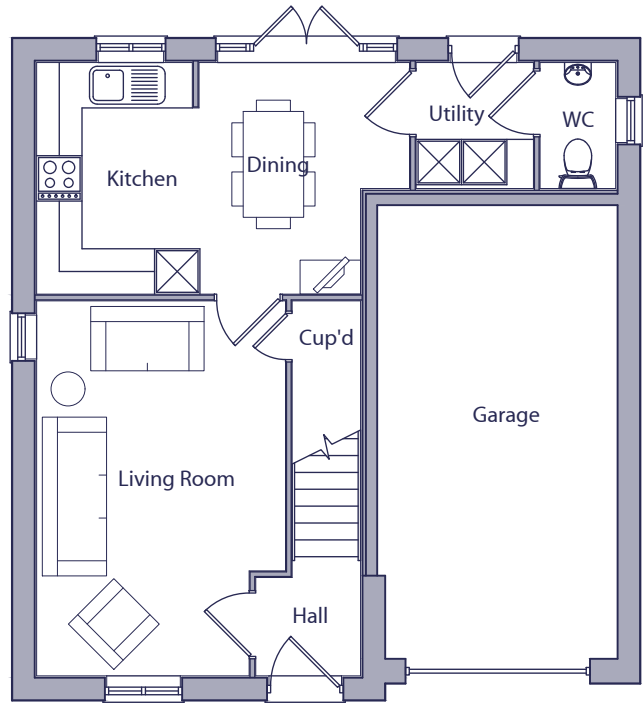

GROUND FLOOR PLAN

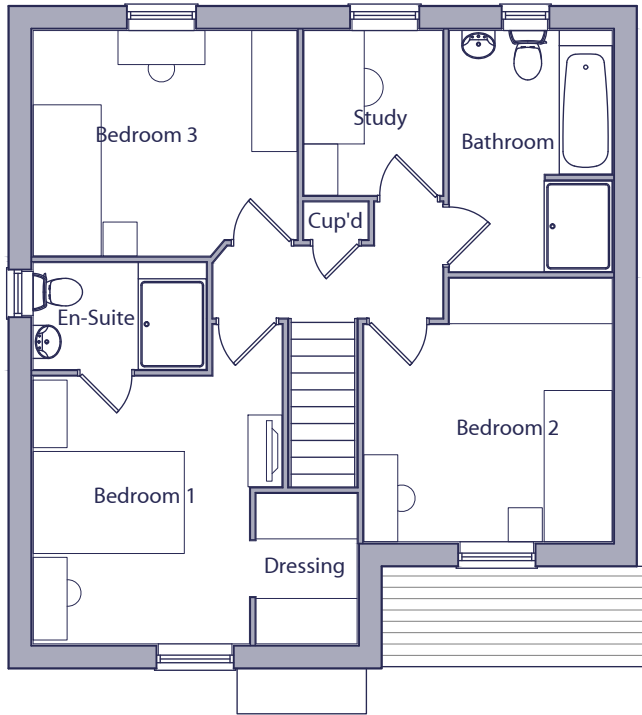


FIRST FLOOR PLAN

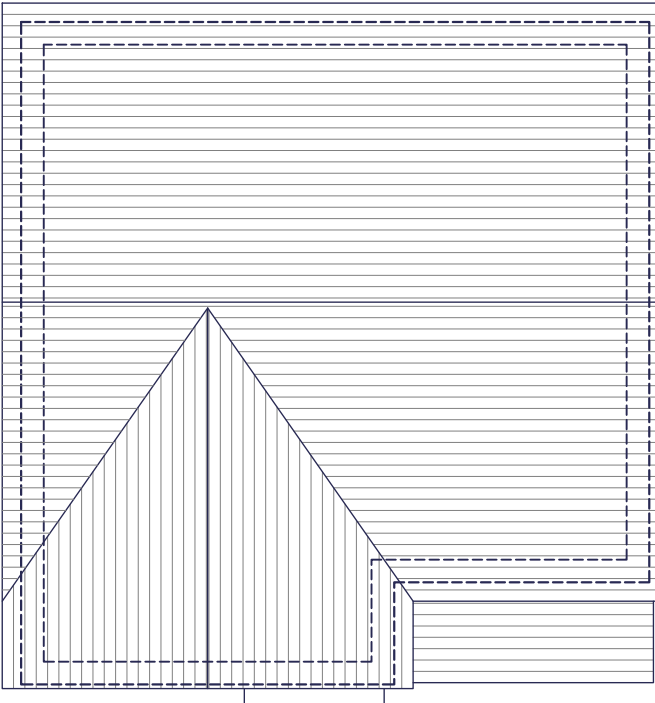

ROOF PLAN

SPACE STANDARDS	3 BED / 4 PERSON HOUSE	
	REQUIRED	ACTUAL
FLOOR AREA	84.0m2	97.94m2
STORAGE	2.5m2	3.36m2
BEDROOM 1	11.5m2	14.25m2
BEDROOM 2	7.5m2	10.76m2
BEDROOM 3	7.5m2	10.18m2

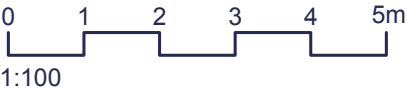

Rev.	Date	Description
B	09.10.20	Plot references amended.
A	27.07.20	Plot handings added.

MCN	DGP
MCN	DGP
Drawn	Checked

Client
DAVID WILSON HOMES

Project
Land at Water Lane,
Angmering, West Sussex.

Drawing Title
Type 312
Floor & Roof Plans - Style 2

Scale
1:100 @ A3

Date
June 2020

Drg.No.
PLN-1-2204

Drawn
MCN

File
Type 312

Rev.
B

Checked
DGP

Drawing Status
PLANNING

aap
architecture

AAP Architecture Ltd
Unit A, Monument Business Centre, Monument Way East, Woking, Surrey GU21 5LG
T 01483 727345 E projects@aap-arc.co.uk W aap-arc.co.uk

Under the Intellectual Property Act 2014, this drawing is the copyright of AAP Architecture Ltd.