



HANDINGS:
PLOTS 127 & 143 - AS
PLOTS 108 & 149 - OPP


NOTE:
FOR CHIMNEY POSITIONS REFER TO
LAYOUT AND STREETSCENES

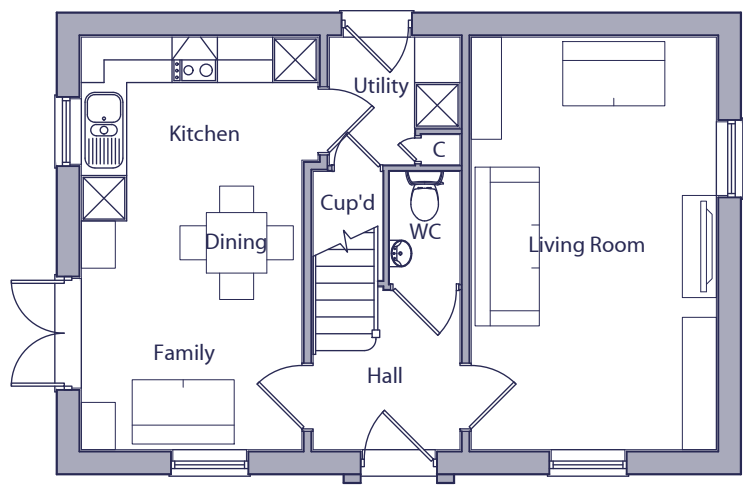


GROUND FLOOR PLAN

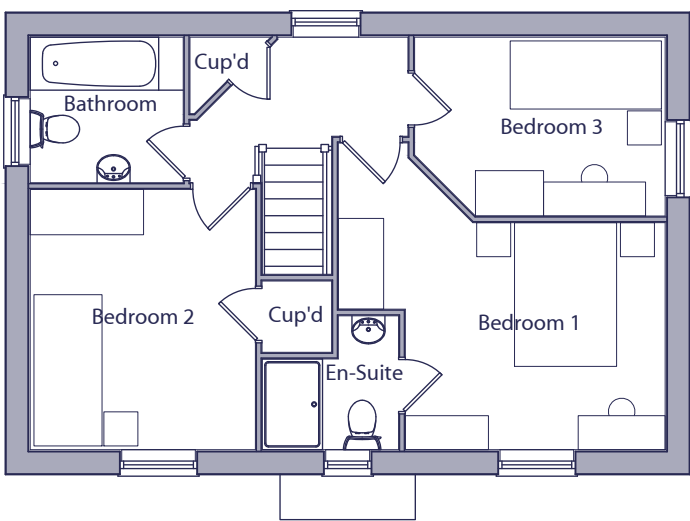

FIRST FLOOR PLAN

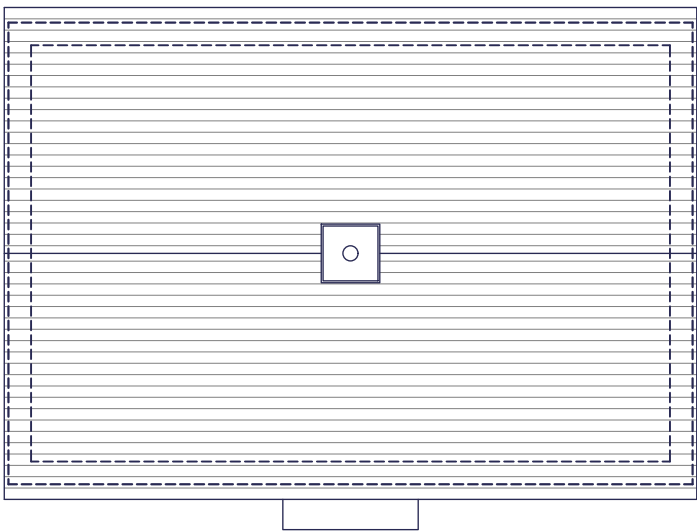

ROOF PLAN

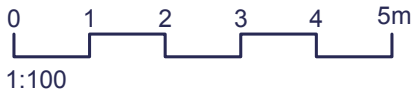

SPACE STANDARDS	3 BED / 4 PERSON HOUSE	
	REQUIRED	ACTUAL
FLOOR AREA	84.0m2	91.64m2
STORAGE	2.5m2	2.64m2
BEDROOM 1	11.5m2	12.67m2
BEDROOM 2	7.5m2	10.25m2
BEDROOM 3	7.5m2	7.52m2

B	09.10.20	Plot references amended.	MCN	DGP
A	27.07.20	Plot handings added.	MCN	DGP
Rev.	Date	Description	Drawn	Checked
Client			Scale	1:100 @ A3
Project	Land at Water Lane, Angmering, West Sussex.		Drawn	MCN
Drawing Title	Type 341A Floor & Roof Plans - Style 1		Checked	DGP
Date	June 2020	File	Type	341
Drg.No.	PLN-1-2205	Rev.	B	Drawing Status
				PLANNING



AAP Architecture Ltd
Unit A, Monument Business Centre, Monument Way East, Woking, Surrey GU21 5LG
T 01483 727345 E projects@aap-arc.co.uk W aap-arc.co.uk

Under the Intellectual Property Act 2014, this drawing is the copyright of AAP Architecture Ltd.