


PLOTS 6, 11, 13, 135 & 137 - AS
PLOTS 5, 10, 12, 136 & 138 - OPP

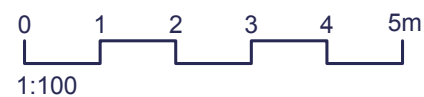

SPACE STANDARDS	3 BED / 4 PERSON HOUSE	
	REQUIRED	ACTUAL
FLOOR AREA	84.0m2	89.73m2
STORAGE	2.5m2	2.54m2
BEDROOM 1	11.5m2	11.55m2
BEDROOM 2	7.5m2	11.14m2
BEDROOM 3	7.5m2	7.53m2

B	09.10.20	Plot references amended.
A	27.07.20	Plot handings added.
Rev.	Date	Description

MCN	DGP
MCN	DGP
Drawn	Checked

Client	Scale	Drawn	Checked	
	1:100 @ A3	MCN	DGP	
Project	Date	File		
Land at Water Lane, Angmering, West Sussex.	June 2020	Type 382		
Drawing Title	Drg.No.	Rev.	Drawing Status	
Type 382 - Semi-Detached Floor & Roof Plans - Style 2	PLN-1-2210	B	PLANNING	

AAP Architecture Ltd
Unit A, Monument Business Centre, Monument Way East, Woking, Surrey GU21 5LG
T 01483 727345 E projects@aap-arc.co.uk W aap-arc.co.uk

Under the Intellectual Property Act 2014, this drawing is the copyright of AAP Architecture Ltd.