




HANDINGS:
PLOT 30 - AS
PLOT 29 - OPP

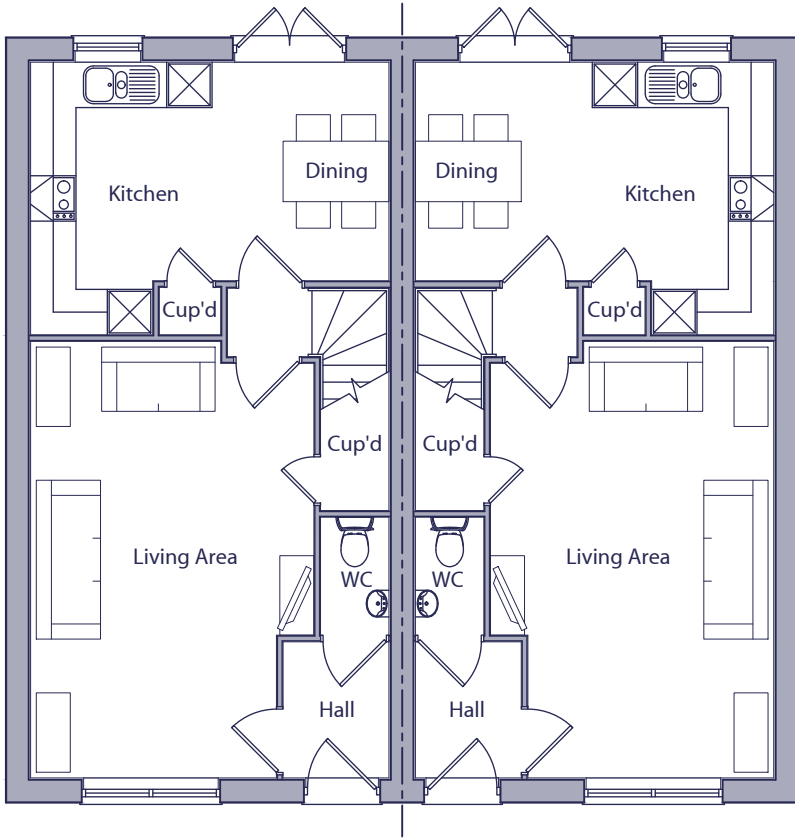


GROUND FLOOR PLAN

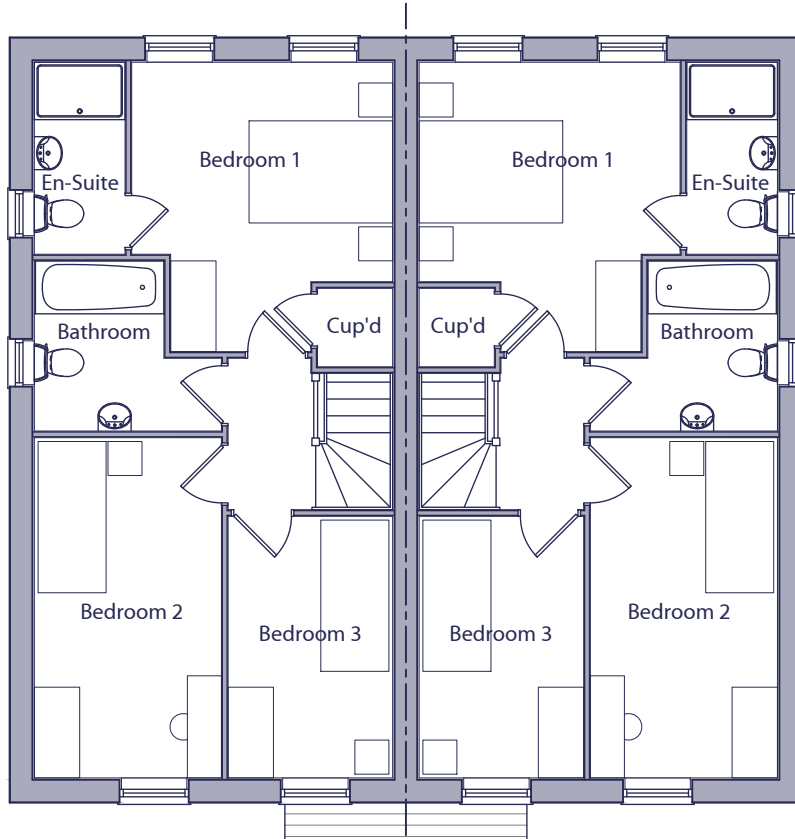

FIRST FLOOR PLAN

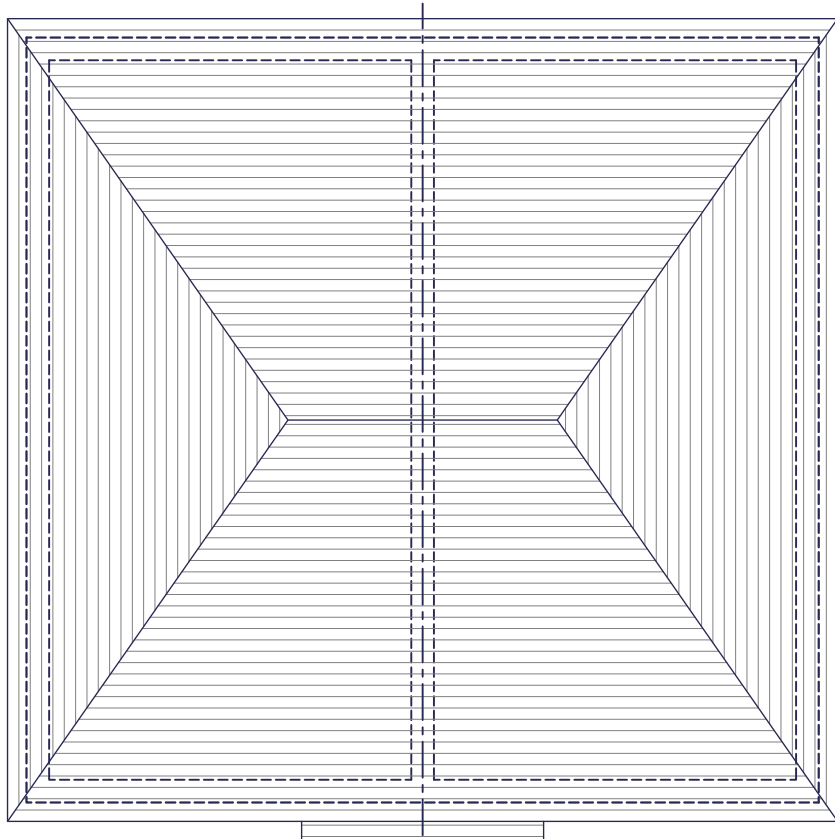

ROOF PLAN

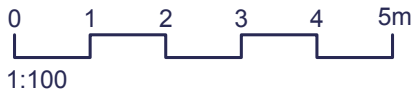

SPACE STANDARDS	3 BED / 4 PERSON HOUSE	
	REQUIRED	ACTUAL
FLOOR AREA	84.0m2	89.73m2
STORAGE	2.5m2	2.54m2
BEDROOM 1	11.5m2	11.55m2
BEDROOM 2	7.5m2	11.14m2
BEDROOM 3	7.5m2	7.53m2

B	09.10.20	Plot references amended.
A	27.07.20	Plot handings added.
Rev.	Date	Description

MCN	DGP
MCN	DGP
Drawn	Checked

Client 

Project
Land at Water Lane,
Angmering, West Sussex.

Drawing Title
Type 382 - Semi-Detached
Floor & Roof Plans - Style 4

Scale
1:100 @ A3

Drawn MCN

Checked
DGP

The logo for aap architecture, featuring the lowercase letters 'aap' in a bold, sans-serif font, with the word 'architecture' in a smaller, lowercase font directly beneath it.

Date June 2020

File Type 38

Drg.No. PLN-1-22

Rev.

PLANNING

AAP Architecture Ltd
Unit A, Monument Business Centre, Monument Way East, Woking, Surrey GU21 5LG
T 01483 727345 E projects@aap-arc.co.uk W aap-arc.co.uk

Under the Intellectual Property Act 2014, this drawing is the copyright of AAP Architecture Ltd.