




HANDINGS:
PLOTS 51 & 66 - AS
PLOTS 8, 14, 48 & 58 - OPP

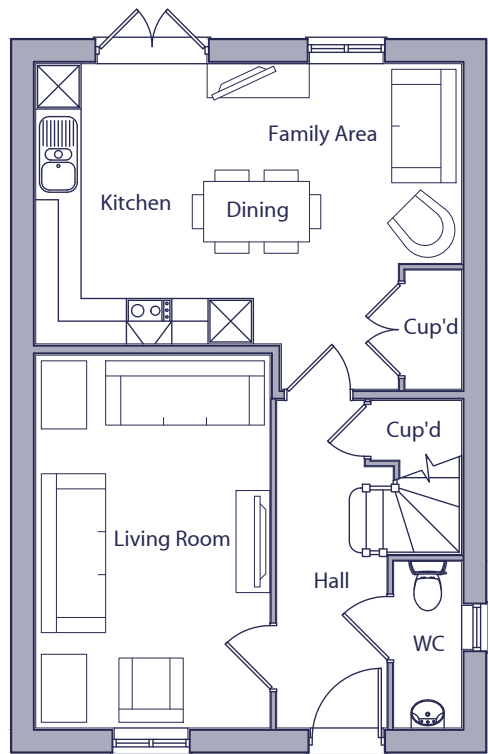


GROUND FLOOR PLAN

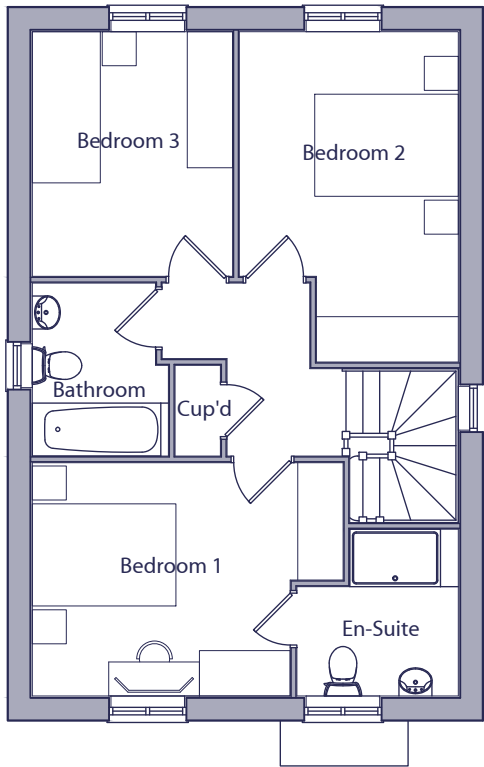

FIRST FLOOR PLAN

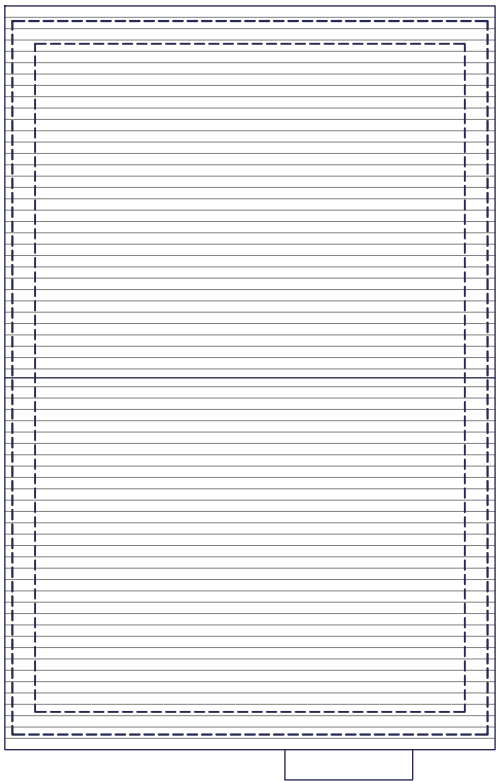

ROOF PLAN

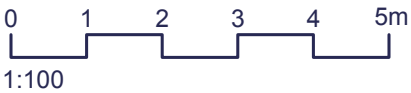

SPACE STANDARDS	3 BED / 5 PERSON HOUSE	
	REQUIRED	ACTUAL
FLOOR AREA	93.0m2	99.01m2
STORAGE	2.5m2	2.90m2
BEDROOM 1	11.5m2	11.61m2
BEDROOM 2	11.5m2	11.50m2
BEDROOM 3	7.5m2	8.58m2

C	15.10.20	Plot handings amended.
B	27.07.20	Plot handings added.
A	03.07.20	Amended in line with clients comments.
Rev.	Date	Description

MCN	DGP
MCN	DGP
MCN	DGP
Drawn	Checked

Client
Project
Land at Water Lane,
Angmering, West Sussex.
Drawing Title
Type 403
Floor & Roof Plans - Style 2

Scale
1:100 @ A3
Date
June 2020
Drg.No.
PLN-1-2214
Drawn
MCN
Checked
DGP
File
Type 403
Rev.
C
Drawing Status
PLANNING



AAP Architecture Ltd
Unit A, Monument Business Centre, Monument Way East, Woking, Surrey GU21 5LG
T 01483 727345 E projects@aab-arc.co.uk W aab-arc.co.uk

Under the Intellectual Property Act 2014, this drawing is the copyright of AAP Architecture Ltd.