




HANDINGS:
PLOTS 61 & 80 - OPP

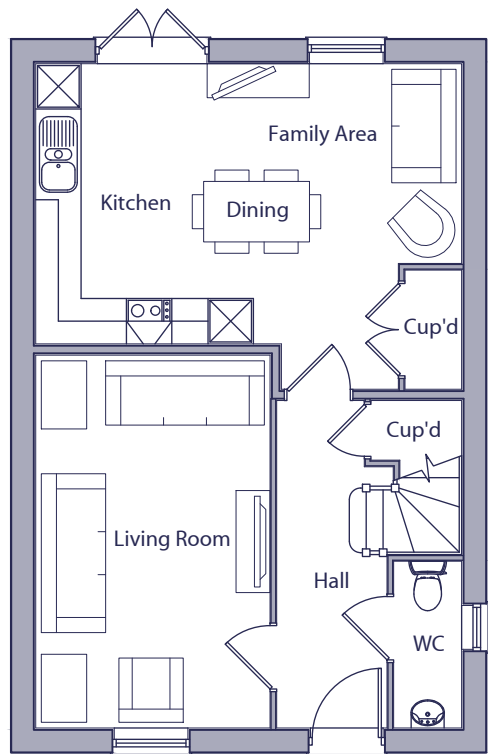


GROUND FLOOR PLAN

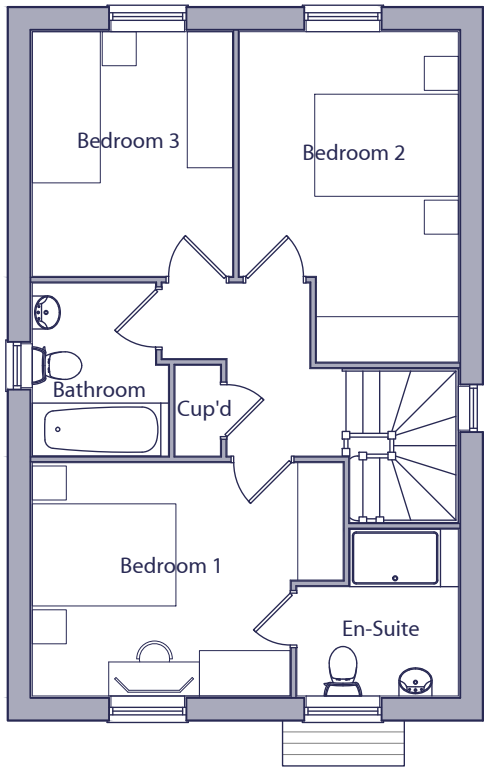

FIRST FLOOR PLAN

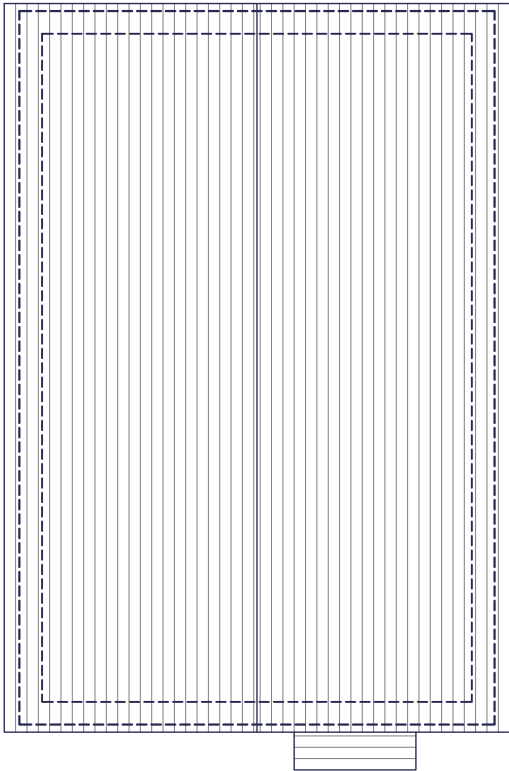

ROOF PLAN

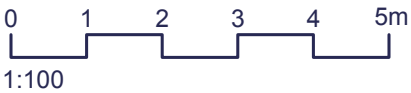

SPACE STANDARDS	3 BED / 5 PERSON HOUSE	
	REQUIRED	ACTUAL
FLOOR AREA	93.0m2	99.01m2
STORAGE	2.5m2	2.90m2
BEDROOM 1	11.5m2	11.61m2
BEDROOM 2	11.5m2	11.50m2
BEDROOM 3	7.5m2	8.58m2

C	17.08.20	Plot handings amended.	MCN	DGP
B	27.07.20	Plot handings added.	MCN	DGP
A	03.07.20	Amended in line with clients comments.	MCN	DGP
Rev.	Date	Description	Drawn	Checked
Client			Scale	1:100 @ A3
Project	Land at Water Lane, Angmering, West Sussex.		Drawn	MCN
			Checked	DGP
			File	Type 403
Drawing Title	Type 403 Floor & Roof Plans - Style 3		Date	June 2020
			Drg.No.	PLN-1-2215
			Rev.	C
			Drawing Status	PLANNING



AAP Architecture Ltd
Unit A, Monument Business Centre, Monument Way East, Woking, Surrey GU21 5LG
T 01483 727345 E projects@aap-arc.co.uk W aap-arc.co.uk

Under the Intellectual Property Act 2014, this drawing is the copyright of AAP Architecture Ltd.