



HANDINGS:
PLOTS 20, 26 & 32 - AS
PLOTS 21 & 34 - OPP


NOTE:
FOR CHIMNEY POSITIONS REFER TO
LAYOUT AND STREETSCENES

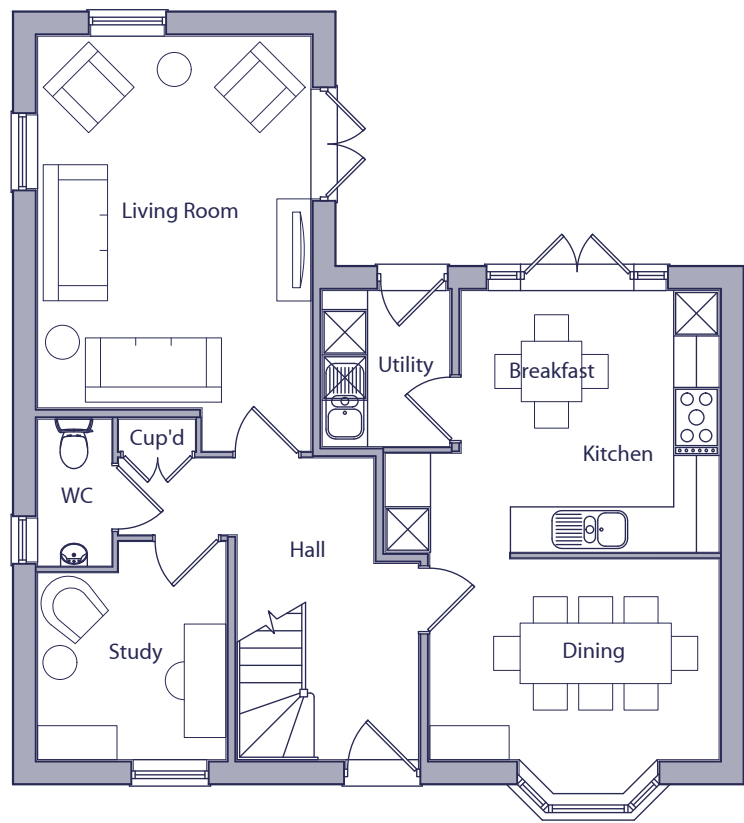


GROUND FLOOR PLAN

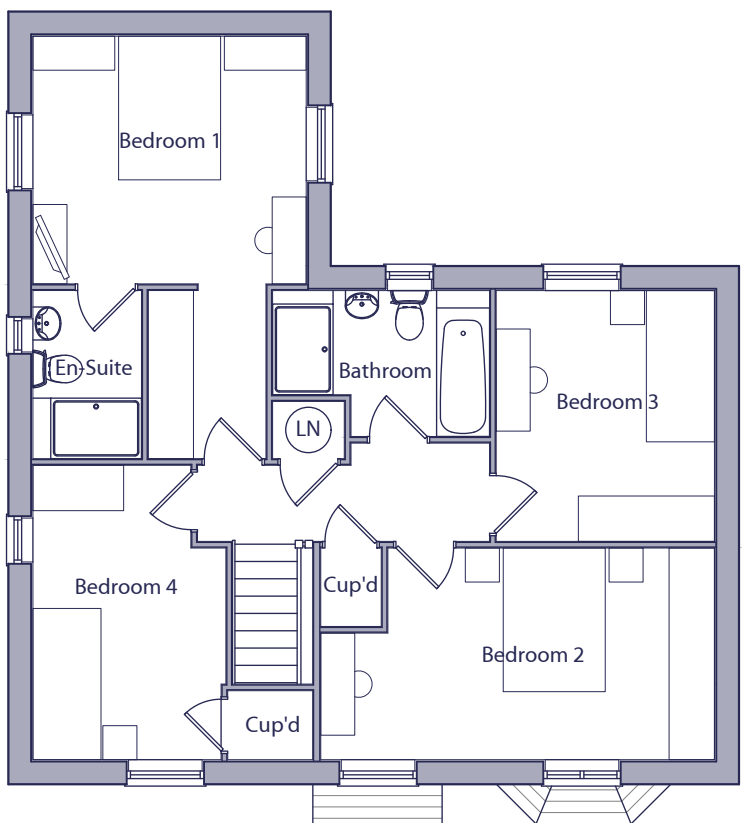

FIRST FLOOR PLAN

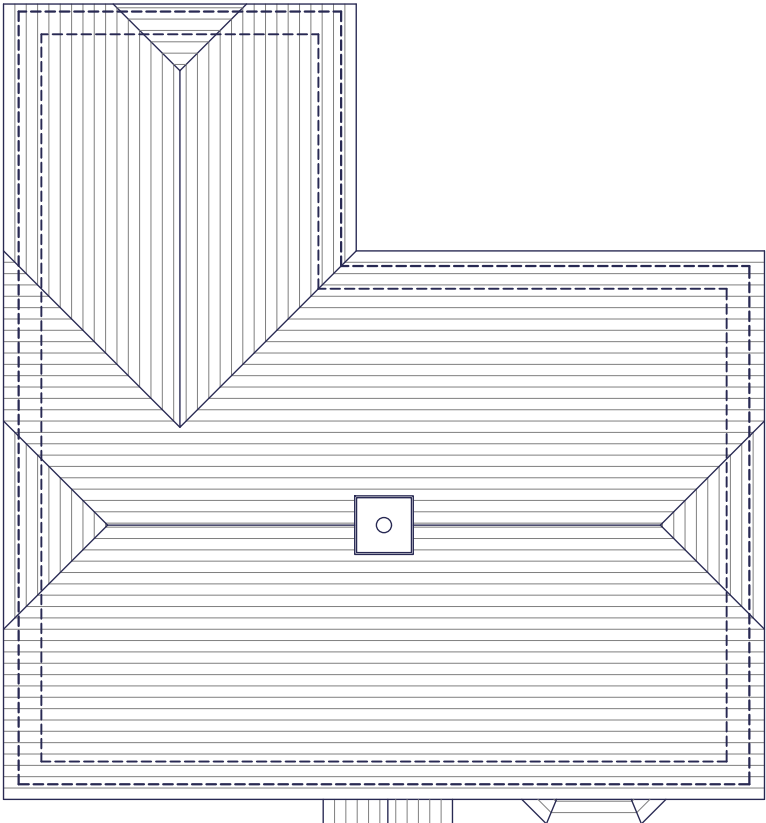

ROOF PLAN

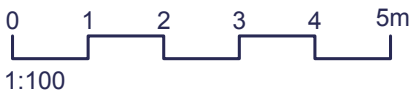

SPACE STANDARDS	4 BED / 6 PERSON HOUSE	
	REQUIRED	ACTUAL
FLOOR AREA	106.0m2	136.79m2
STORAGE	3.0m2	3.0m2
BEDROOM 1	11.5m2	15.44m2
BEDROOM 2	11.5m2	13.58m2
BEDROOM 3	7.5m2	9.57m2
BEDROOM 4	7.5m2	9.37m2

B	15.10.20	Plot handings amended.
A	27.07.20	Plot handings added.
Rev.	Date	Description

MCN	DGP
MCN	DGP
Drawn	Checked

Client
Project
Land at Water Lane,
Angmering, West Sussex.
Drawing Title
Type 456
Floor & Roof Plans - Style 4



Scale
1:100 @ A3

Drawn
MCN
Checked
DGP

Date
June 2020

File
Type 456

Drg.No.
PLN-1-2228

Rev.
B

Drawing Status
PLANNING



AAP Architecture Ltd
Unit A, Monument Business Centre, Monument Way East, Woking, Surrey GU21 5LG
T 01483 727345 E projects@aap-arc.co.uk W aap-arc.co.uk

Under the Intellectual Property Act 2014, this drawing is the copyright of AAP Architecture Ltd.