




Northern Basin

Southern Basin

Western Attenuation

© ABLEY LETCHFORD PARTNERSHIP LTD.
This drawing should not be reproduced without consent.

DRAINAGE NOTES:
1. Do not scale.
2. Refer to all other Project Drawings and supporting notes.

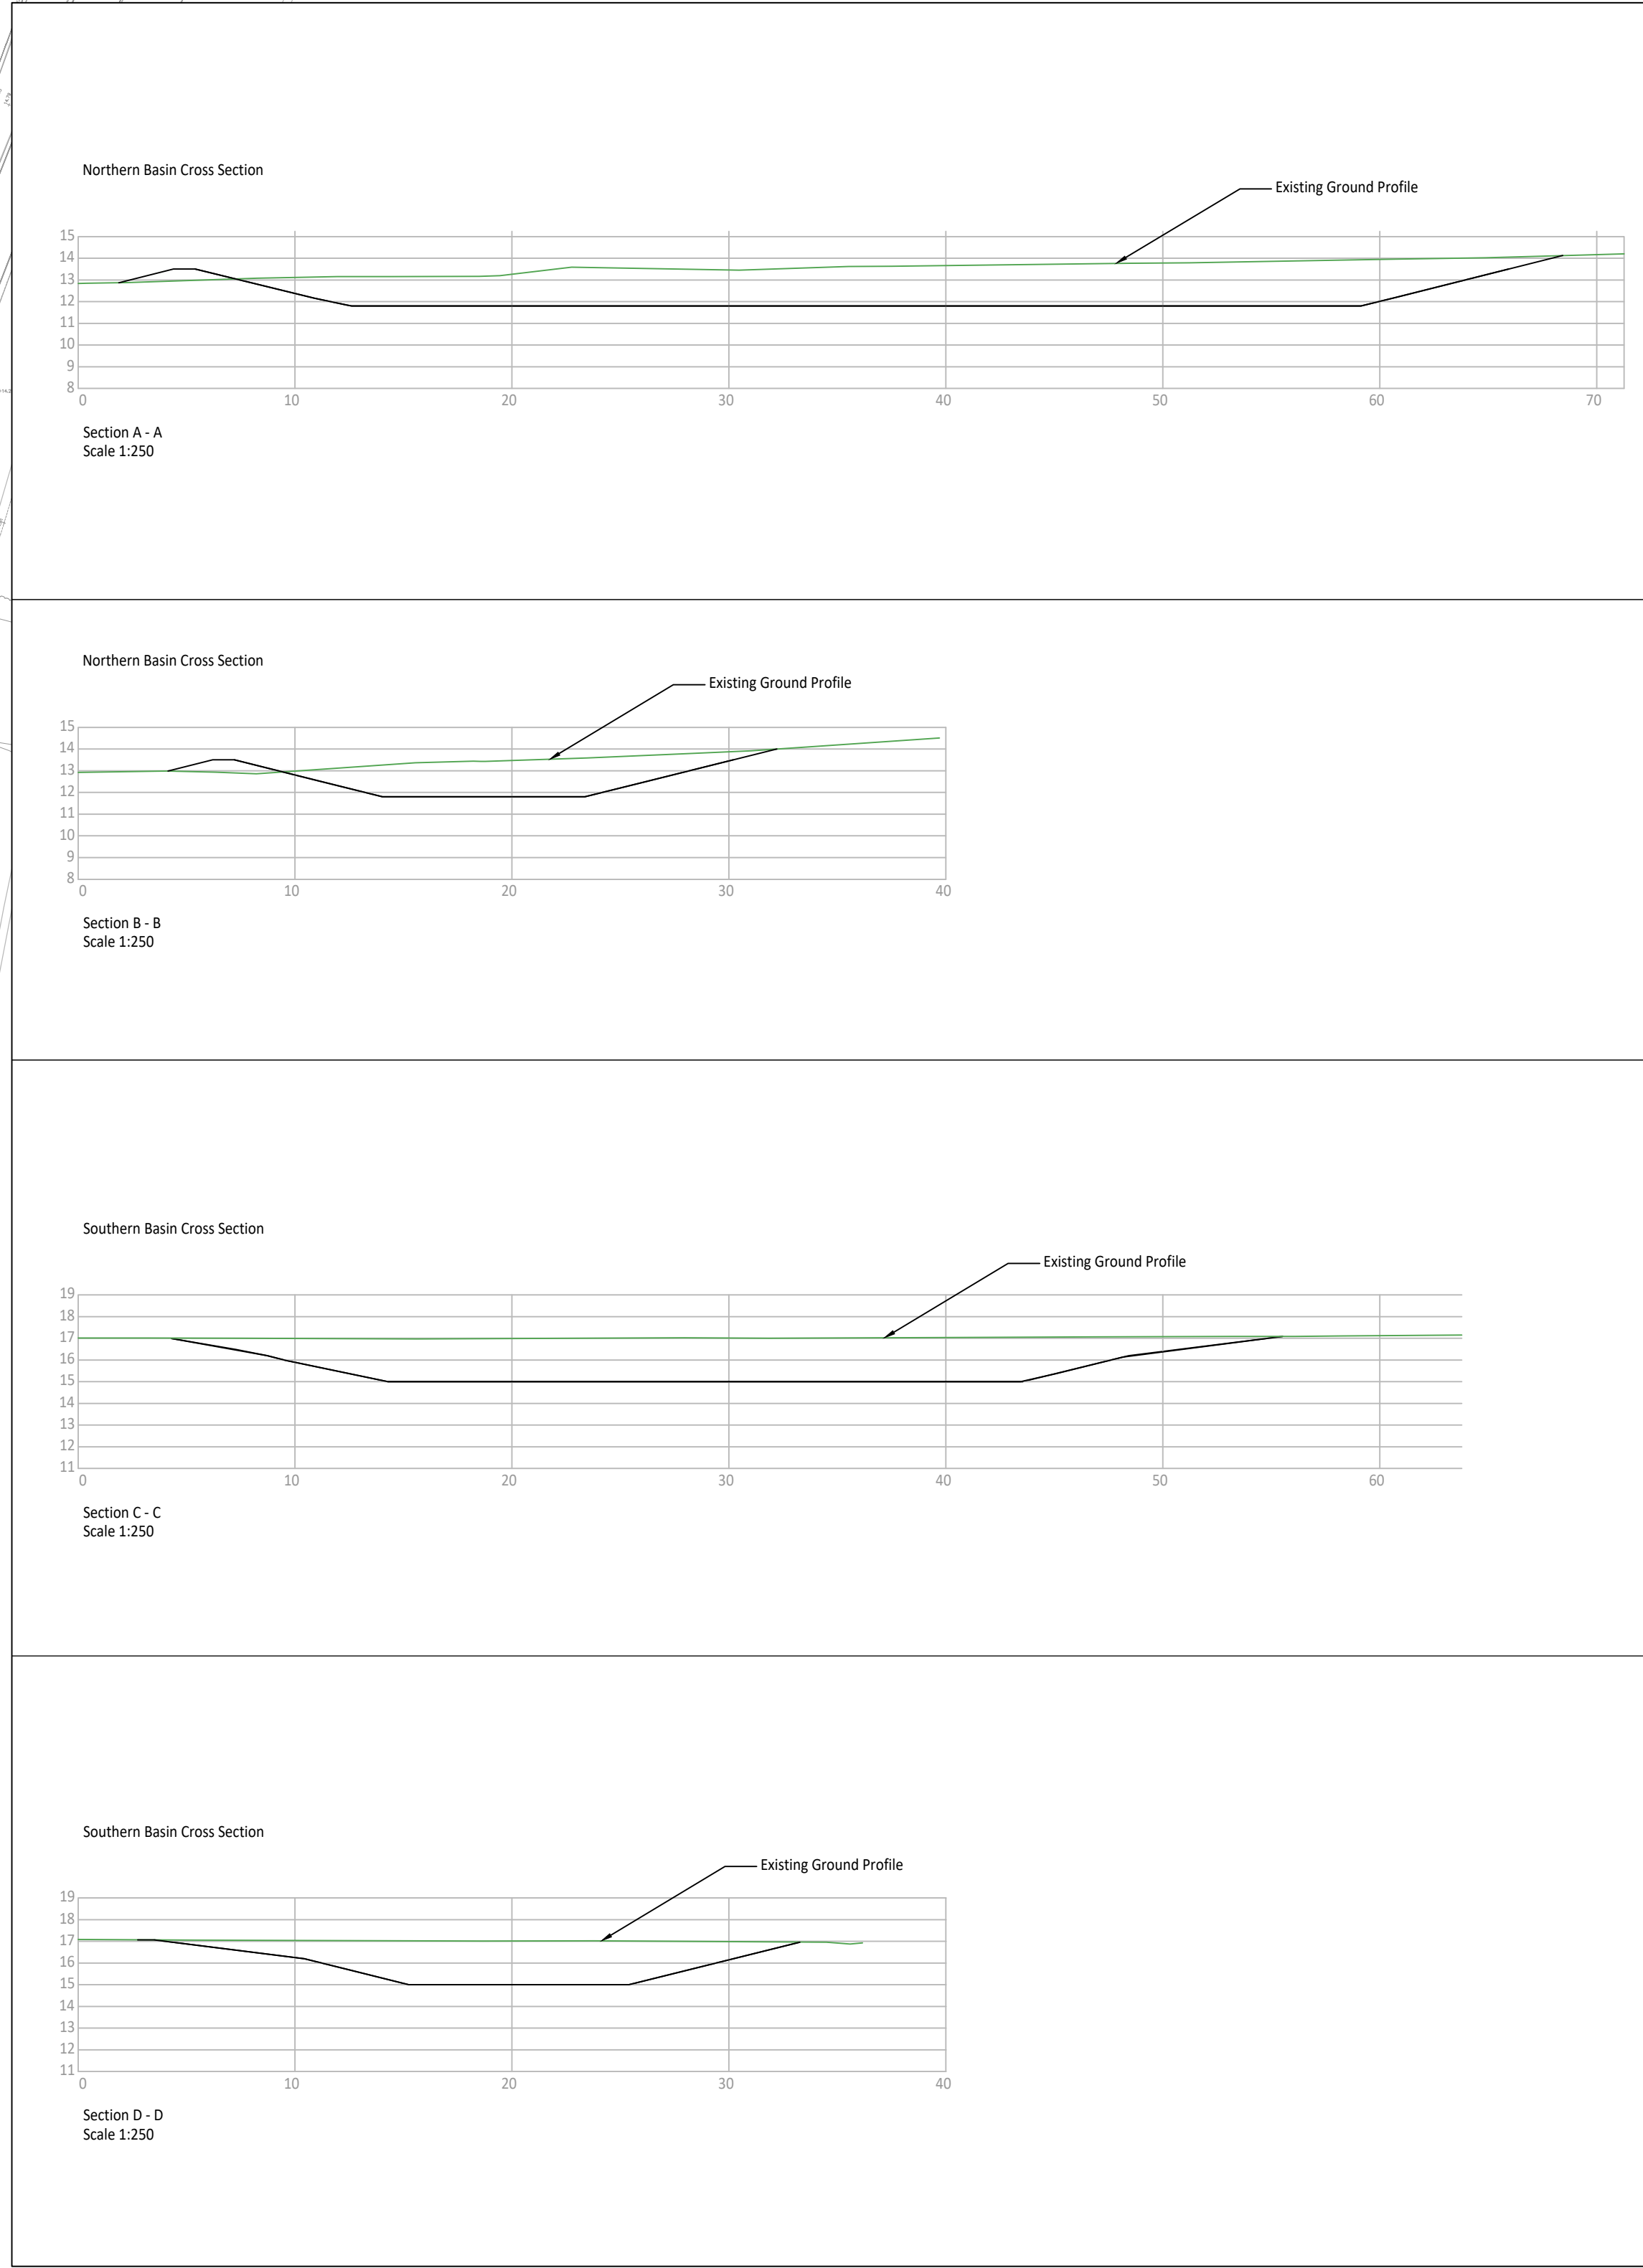

PR	11/20	Updated following ABC comments	DS	SL
P2	10/20	Updated to suit new layout	DS	SL
PL	09/20	First Issue	JS	SL
Rev	Issue	Description	Date	Drawn

AL

P

ABLEY LETCHFORD
PARTNERSHIP
Consulting Engineers

3 Tealgate, Charnham Park
Hungerford, Berkshire RG17 0YT
www.alpce.co.uk Tel 01488 684390

Client
**BARRATT
DAVID WILSON HOMES**

Project
**WATER LANE
ANGMERING**

Drawn
**POST-DEVELOPMENT
CATCHMENT AREAS &
BASIN CROSS SECTIONS**

Station
FOR INFORMATION

Drawn	NTS @ A0	Date	SEPT '20	Issue	JS	Checked	SL
-------	----------	------	----------	-------	----	---------	----

A290-RM-512

P3

WATER LANE ANGMERING