


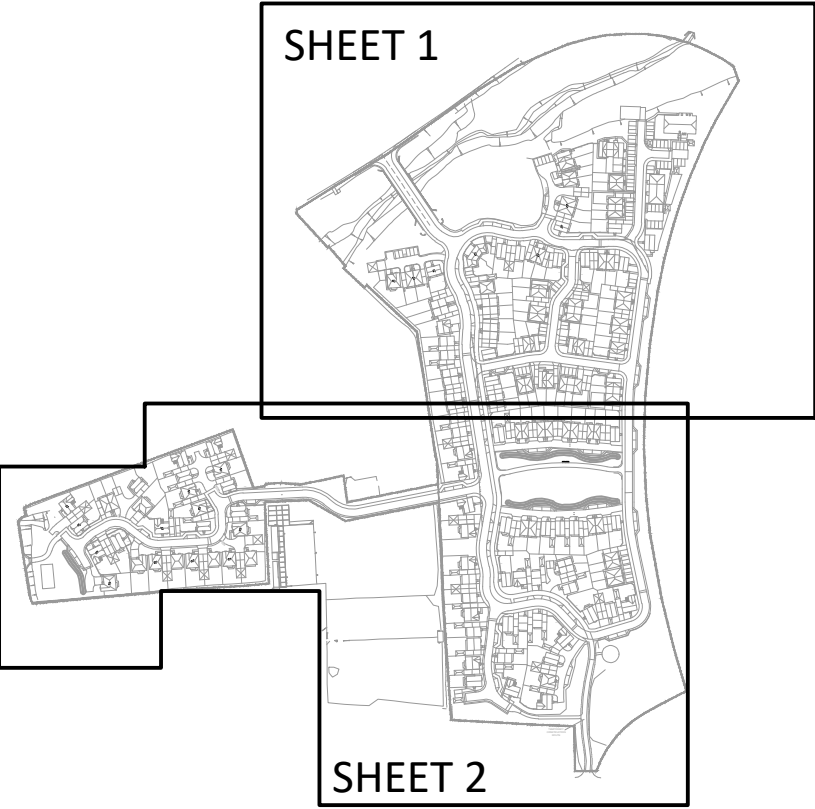

© ABLEY LETCHFORD PARTNERSHIP LTD.
This drawing should not be reproduced without consent.

GENERAL NOTES:
1. Do not scale.
2. Refer to all other Project Drawings and supporting notes.

Pumping Appliance
Overall Length 2.900m
Overall Width 2.500m
Overall Body Height 2.500m
Min Body Ground Clearance 0.140m
Track Width 2.500m
Lock to lock time 2.95s
K90 to North Turning Radius 7.700m

P5	12.20	Updated site layout	DS	SL
P4	11.20	Tracking updated to suit new layout	DS	SL
P3	10.20	Tracking updated to suit new layout	DS	SL
P2	06.20	Tracking updated to suit new layout	DS	SL
P1	05.20	First Issue	SM	SL

ABLEY LETCHFORD PARTNERSHIP
Consulting Engineers
3 Tealgate, Charnham Park
Hungerford, Berkshire RG17 0YT
www.alpce.co.uk Tel: 01488 684390

Client

**BARRATT
DAVID WILSON HOMES**

Project

WATER LANE, ANGMERING

Title

**FIRE TENDER VEHICULAR
TRACKING
SHEET 2**

Status

FOR APPROVAL

Scale	Date	Drawn	Checked
1:500 @ A1	MAY 2020	SM	SL

Drawing No

A290-RM-804

Revision

P5