


# Pond

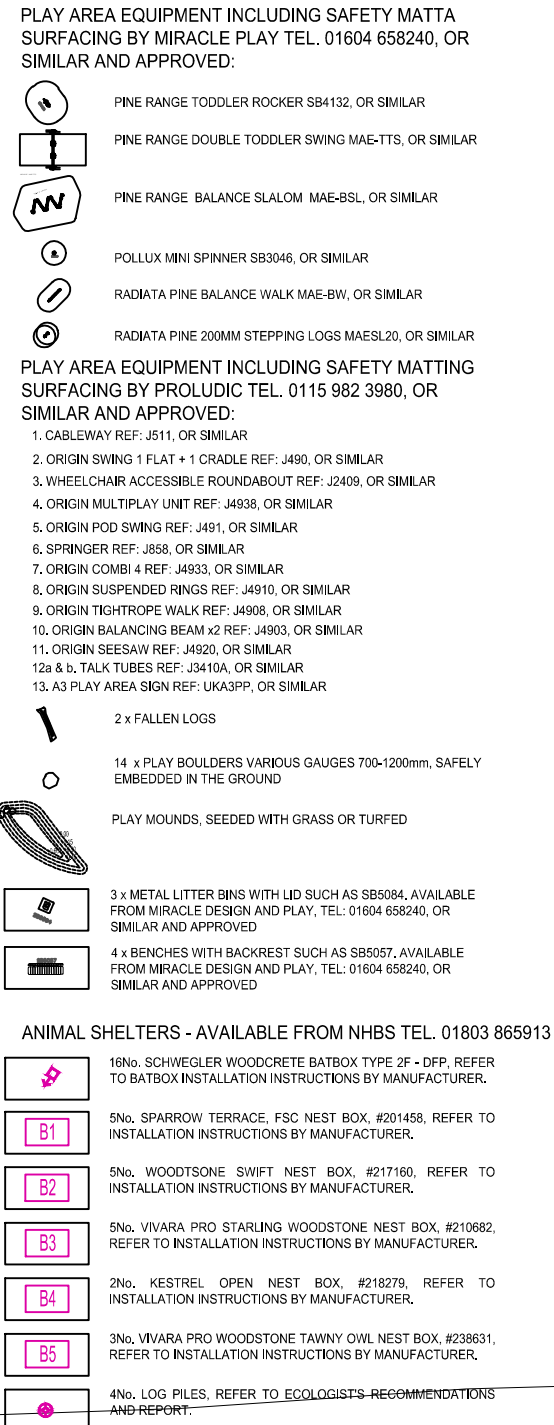

0 10 20 30 40 50

34-52 Out Westgate, Bury St Edmunds, Suffolk, IP33 3PA.  
Tel: 01284 335797  
jameshake@iba-landmark.com www.iba-landmark.com