

This drawing is the property of Portakabin Limited, it must not be copied or reproduced or divulged to anyone without written permission.


Rev.	Date	By
A	00.00.00	?.?.?

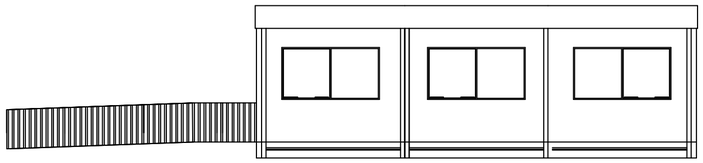


Elevation A

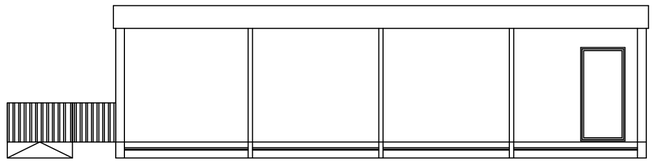


Elevation B

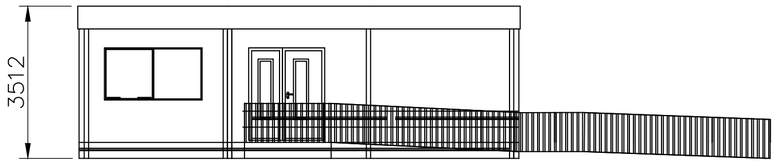

Elevation C

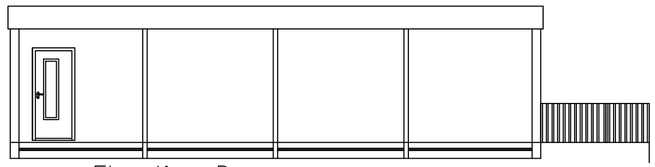

Elevation D

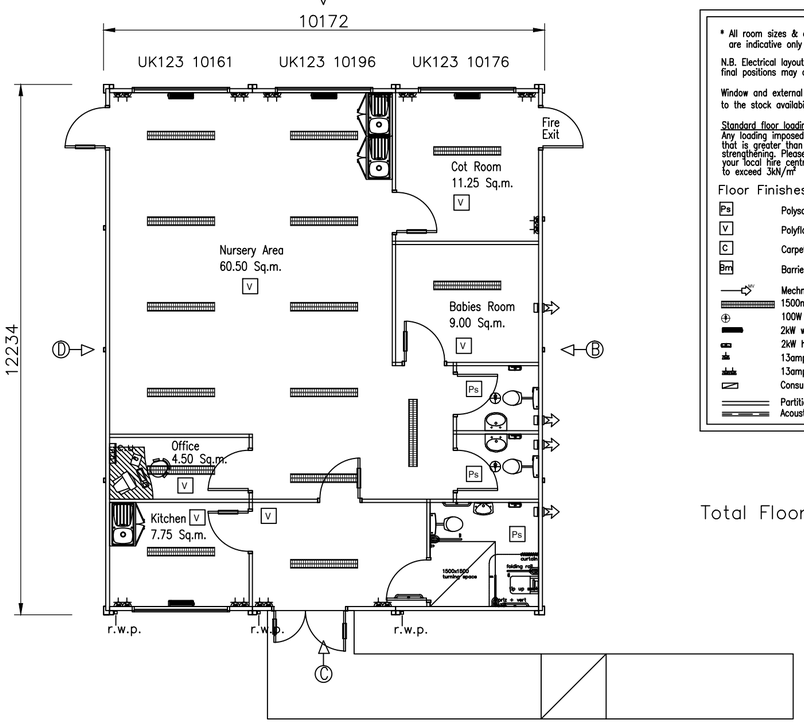

* All room sizes & dimensions are indicative only

N.B. Electrical layout indicative only, final positions may differ

Window and external door positions may vary subject to the stock availability at the time of order

Standard floor loading is 3kN/m²
Any loading imposed on a floor that is greater than this requires strengthening. Please contact your local hire centre if you expect to exceed 3kN/m²

Floor Finishes:

Ps	Polysafe slip-resistant vinyl sheet flooring
V	Polyflor vinyl sheet flooring
C	Carpet tile
Brr	Barrier matting
	Mechnical ventilation
	1500mm fluorescent light fitting
	100W internal bulkhead light
	2kW wall mounted convector heater
	2kW high level fan heater
	13amp single socket outlet
	13amp double socket outlet
	Consumer unit (suggested position)
	Partition
	Acoustic partition

Total Floor Area = 117.19 m²

A	21.01.14	Door positions amended and minor detail added.	MAT

Portakabin Ultima

Portakabin Limited Huntington York YO32 9PT
Telephone 01904 611655 Fax 01904 611644

Portakabin

Portakabin Limited Huntington York YO32 9PT
Telephone 01904 611655 Fax 01904 611644

Project
Nursery Accommodation

Client Beach Childcare

Title
Proposed Layout
3 x UK123 Ultima Modules

Date	Drawn
23.01.2014	HDLAP

Scale 1:100 @ A2

Drg. No.	Rev.
4561	

ARUN DISTRICT COUNCIL A/10/14/