
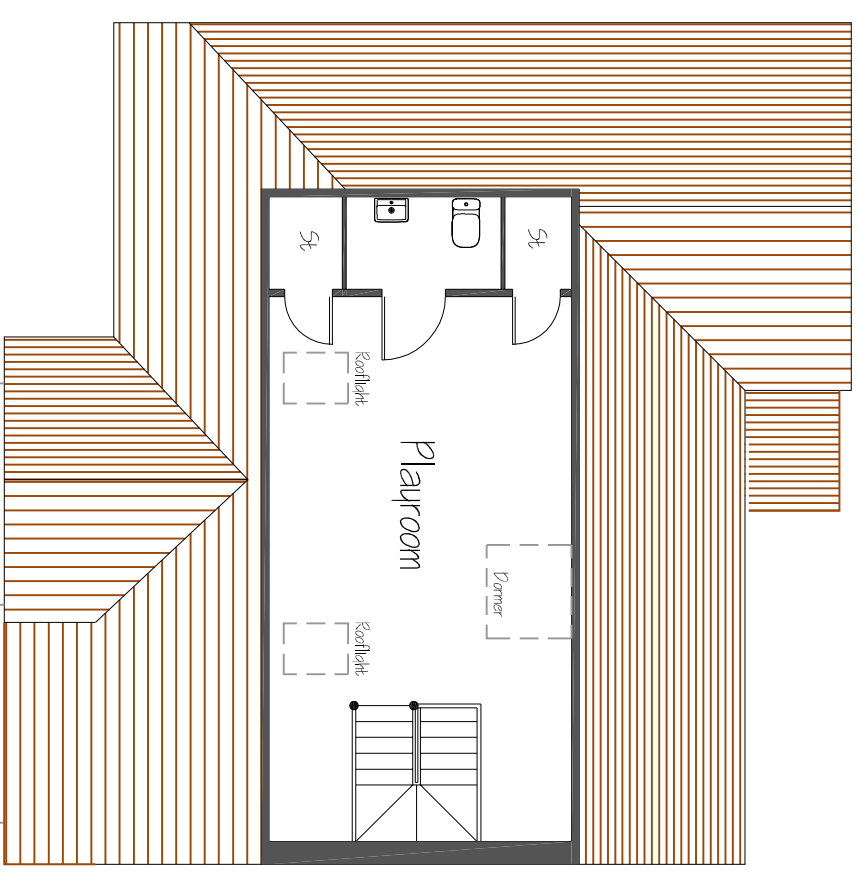
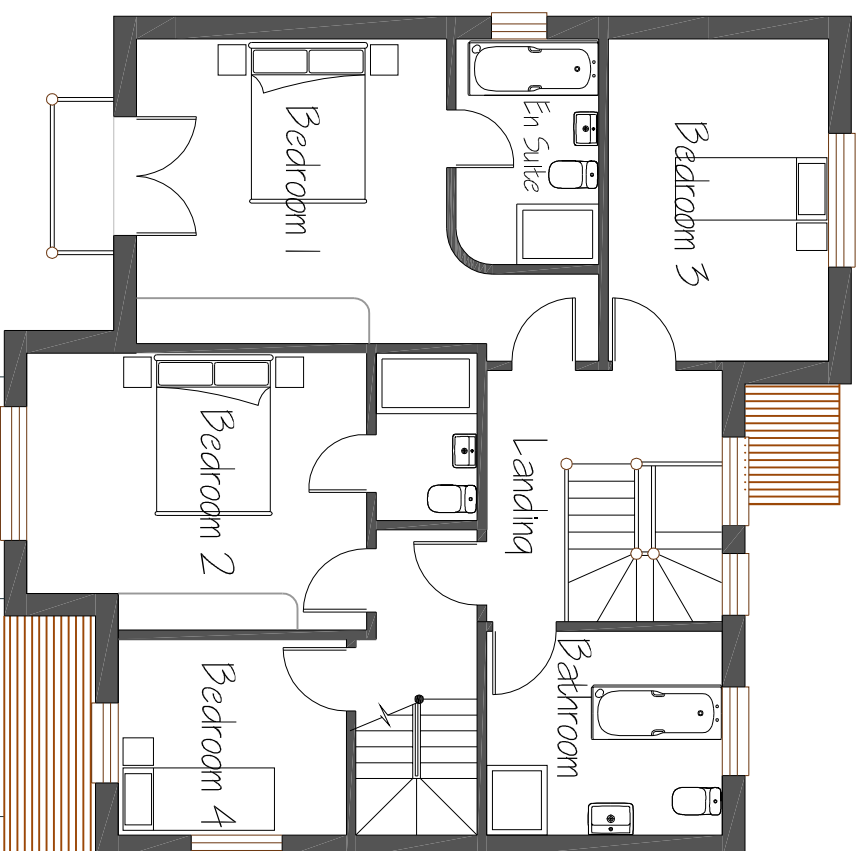


Do not scale from this drawing. Work to figured dimensions only. All dimensions to be confirmed on site. This drawing to be read in conjunction with other drawings in this series and all relevant consultants drawings and documentation where applicable. Please report any discrepancy on this drawing to Hargreaves Construction Company Ltd, for clarification. Copyright Hargreaves Construction Company Ltd.

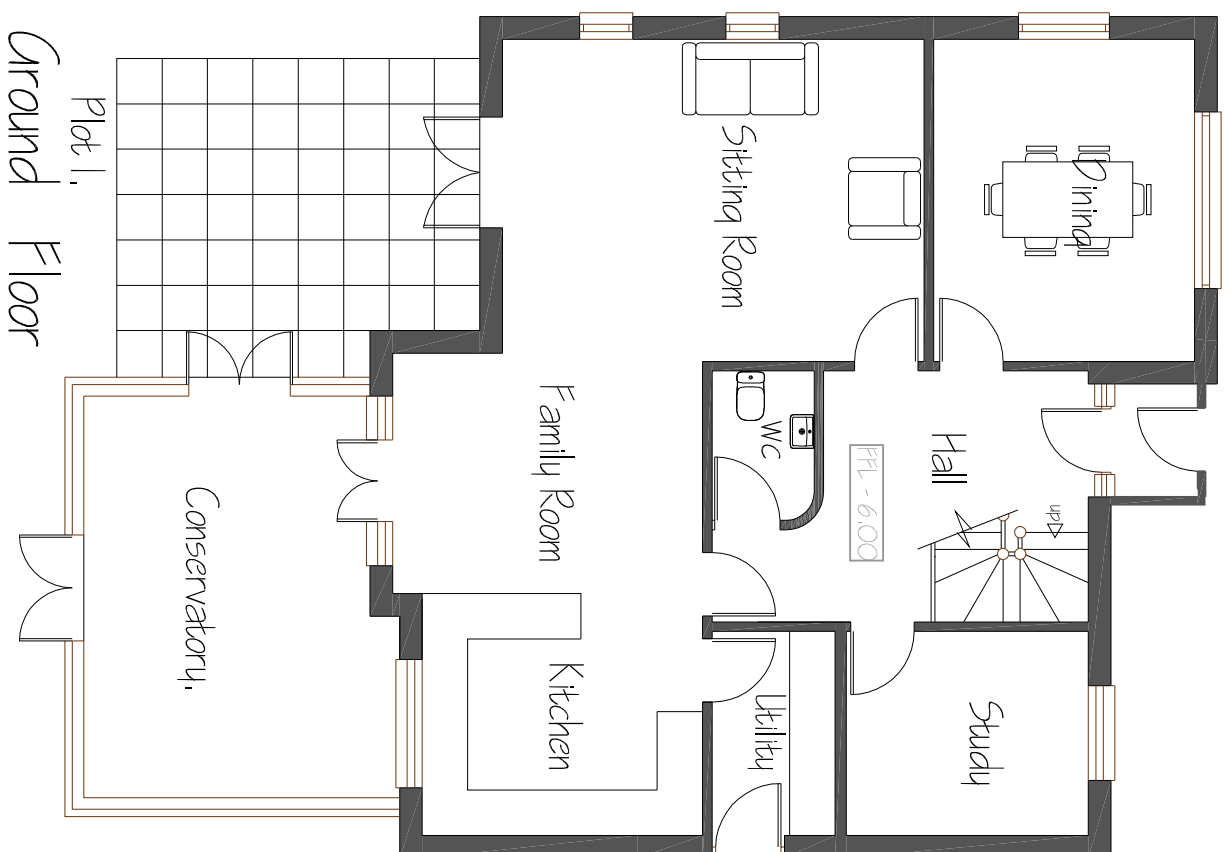



MATERIALS SCHEDULE

Keymer County Shire
Clay roof tile.

Freshfield Lane Bricks
Richmond multi machine made
Facing Brick

Detail Brickwork in
Hanson Dark brown
machine made facing brick

Doors/ Windows UPVC
Double glazed
Timber or wood effect.

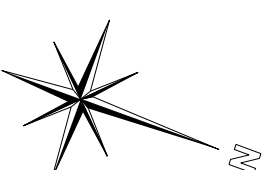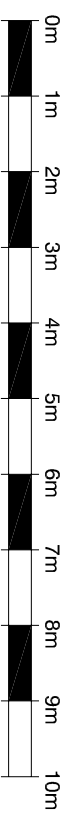

B	Additional info re council	12.02.15
REV	DESCRIPTION	DATE
	REVISION	

job no.	027 000	drawing no.	200	rev.	B
scale	1:100	@ A3	drawn	SMM	date
					18.11.14

WEST DRIVE
ANGMERING
WEST SUSSEX
PROPOSED 4 BED
FLOOR PLANS
PLOT 1



Rusington House, Worthing Road, Rusington, West Sussex, BN16 3PS
Tel No: (01903) 777777 Fax No: (01903) 777700