

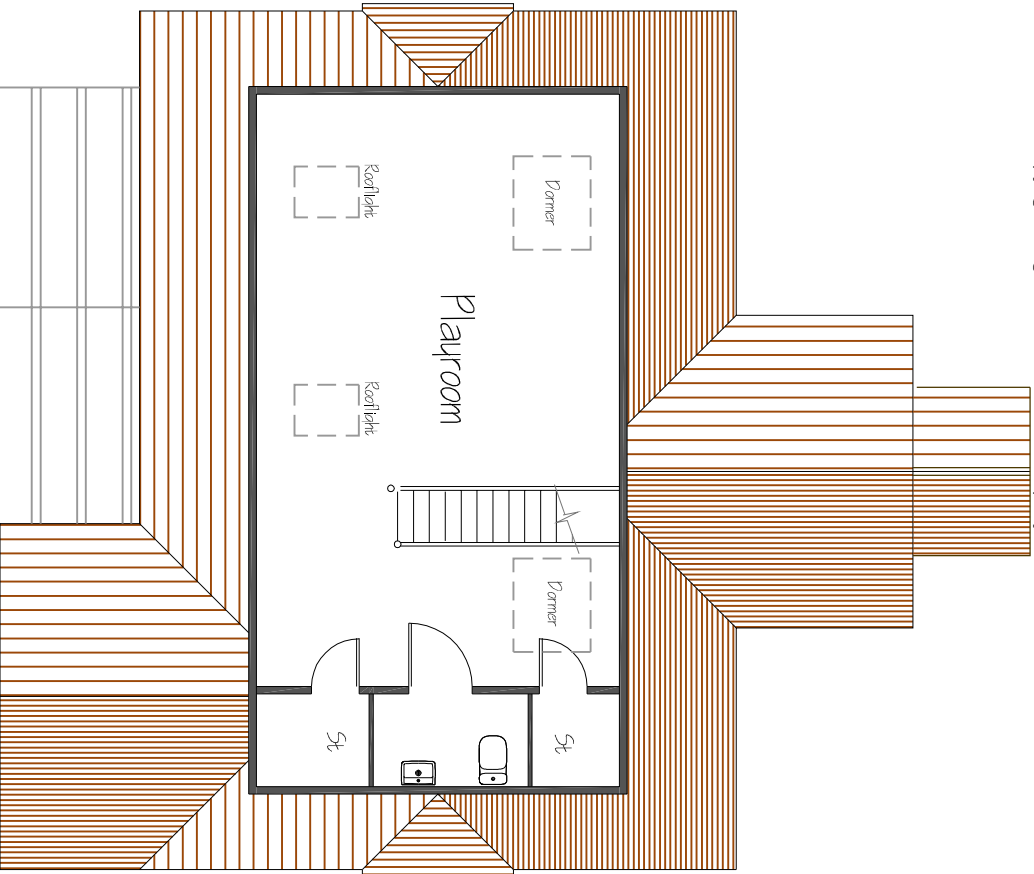
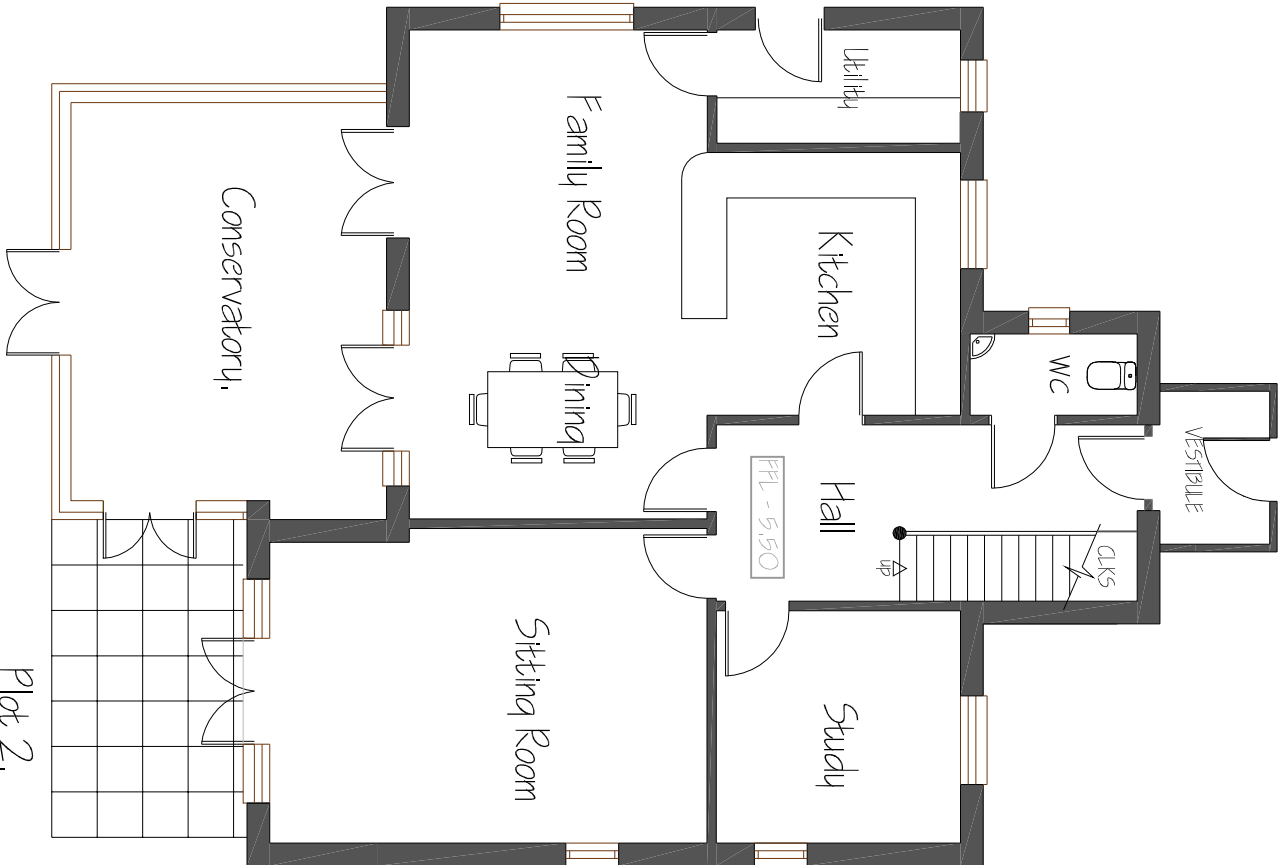


Do not scale from this drawing. Work to figured dimensions only. All dimensions to be confirmed on site. This drawing to be read in conjunction with other drawings in this series and all relevant consultants drawings and documentation where applicable. Please report any discrepancy on this drawing to Hargreaves Construction Company Ltd. for clarification. Copyright Hargreaves Construction Company Ltd.

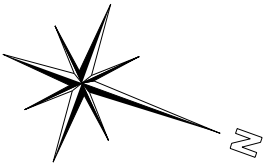

MATERIALS SCHEDULE

- Keayner County Shire Clay roof tile.
- Freshfield Lane Bricks Richmond multi machine made Facing Brick
- Detail Brickwork in Hanson Dark brown machine made facing brick
- Doors / Windows UPVC Double glazed Timber or wood effect.

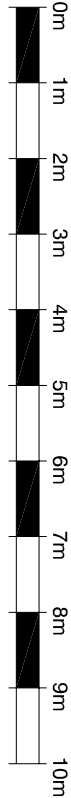

WEST DRIVE
ANGMERING
WEST SUSSEX
PROPOSED 4 BED
FLOOR PLANS
PLOT 2

job no.	drawing no.	rev.
027 000	201	B
scale	drawn	date
1 : 100	@ A3 SMM	18.11.14



Ruslington House, Worthing Road, Ruslington, West Sussex, BN16 3PS
Tel No: (01903) 777777 Fax No: (01903) 777700