

Do not scale from this drawing. Work to figured dimensions only.
All dimensions to be confirmed on site. This drawing to be read in conjunction with other drawings in this series and all relevant consultants drawings and documentation where applicable.
Please report any discrepancy on this drawing to Hargreaves Construction Company Ltd. for clarification. Copyright Hargreaves Construction Company Ltd.


MATERIALS SCHEDULE

Keymer County Shire
Clay roof tile.


Freshfield Lane Bricks
Richmond multi machine made
Facing Brick

Detail Brickwork in
Hanson Park brown
machine made facing brick


Doors/ Windows UPVC
Double glazed
Timber or wood effect.

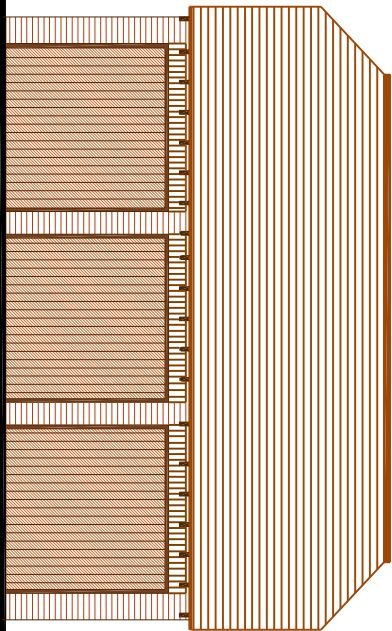


Typical Garage block Front Elevation

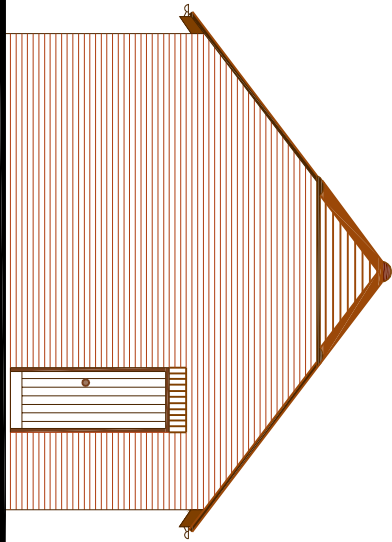


Typical Garage block Personnel door Elevation

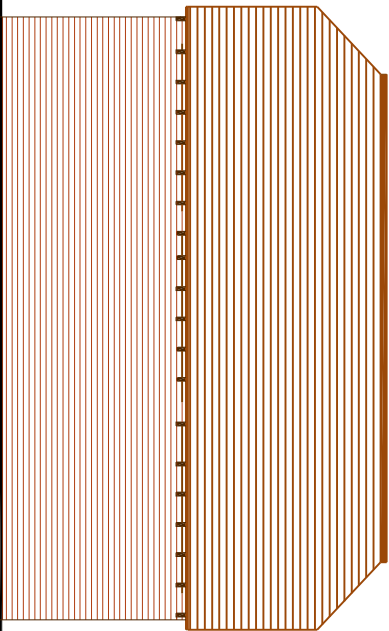


Typical Garage block Rear Elevation

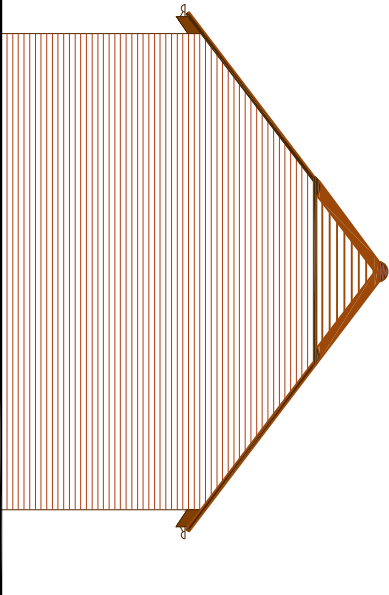


Typical Garage block Side elevation

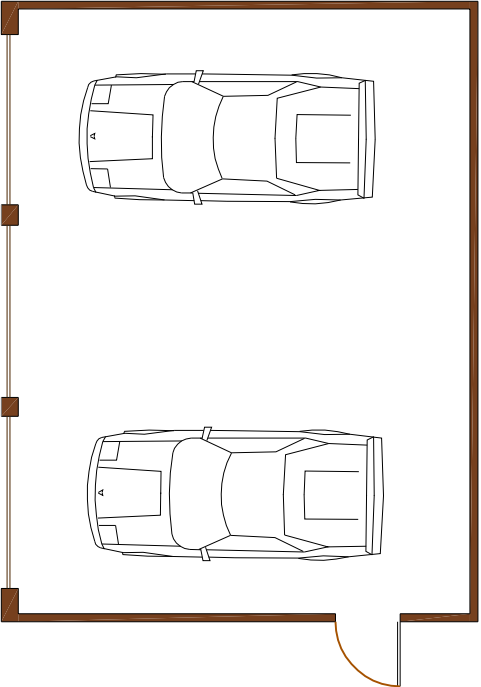

Typical Garage block Bay Plan

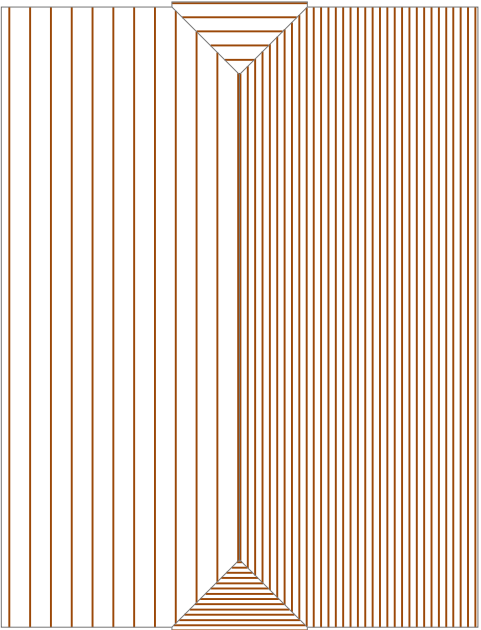

Typical Garage block Roof Plan

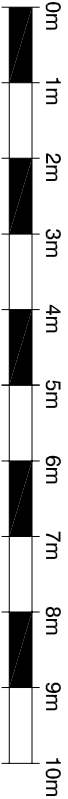

C	Garage - rear and side elev added. Personnell door added	19.02.15
B		11.02.15
REV	DESCRIPTION	DATE
REVISION		
WEST DRIVE ANGMERING WEST SUSSEX PROPOSED 4 BED 3 BAY GARAGES		
job no.	drawing no.	rev.
027 000	250	C
scale	drawn	date
1:100	@ A3 SMM	18.11.14



Ruslington House, Worthing Road, Ruslington, West Sussex, BN16 3PS
Tel No: (01903) 777777 Fax No: (01903) 777700