




SURVEY STATIONS			
Name	Easting		Height
1STN	500.000	1000.000	50.000
2STN	501.932	1018.630	50.041
3STN	479.068	1085.100	50.195
4STN	509.519	1033.066	49.883
5STN	525.101	1031.894	50.554
6STN	535.440	1005.969	49.900

Existing Topographical Survey 1:200

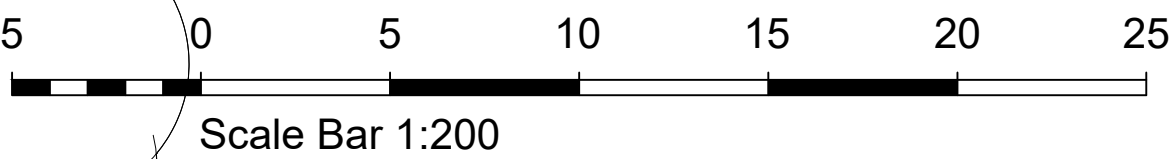

- NOTES
- DO NOT SCALE OFF THIS DRAWING EXCEPT FOR PLANNING PURPOSES
 - CHECK ALL DIMENSIONS ON SITE BEFORE ANY WORK IS COMMENCED
 - ALL GOODS MATERIALS AND WORKMANSHIP MUST CONFORM WITH CURRENT BUILDING REGULATIONS, BRITISH STANDARDS AND CODES OF PRACTICE
 - COPYRIGHT OF THIS DRAWING IS RETAINED BY THE ARCHITECT AND IT MUST NOT BE REPRODUCED WITHOUT WRITTEN CONSENT

REV	DATE	BY	AMENDMENT

t. 01903 868629
info@folkesarchitects.co.uk

The Old Forge
6 Church Street
Storrington
West Sussex
RH20 4LA

CLIENT

Mr & Mrs Walker

JOB TITLE

Decoy Barn
Decoy Lane
Poling
West Sussex
BN18 9QA

DRAWING TITLE

Existing Topographical Survey

DATE	SCALE	DRAWN BY	RM
07.09.21	Shown on A1	CHECKED BY	MF

JOB NO.	DRAWING NO.	REVISION
21084	1.02	-