


Arundel/C
Planning Dept

25 Oct 2019

Apd Mr Z. Dwyer

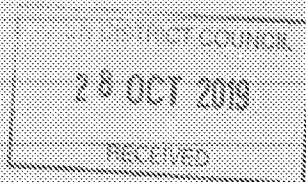

Dear Mr Dwyer

Re Proposed Expansion of FLEO House, for temporary
Accommodation P10, 16 + JH Yac Ref A/110/19/HH.

Further to our Recent Discussions Please find a
preliminary Revision to Drawings 18/4553/1 & 6.

Notes

18/4553/1 - Shows the extended P10 area to
the Reception

18/4553/- Indicates the proposed Privacy Screen
to the West & Part South of the Extended P10.

This shows, hopefully, address any concerns from
the Residents of "Beaver Brook" & cover the
points discussed between ourselves.

Please, having looked at the papers, you could email
me a call with your thoughts so that we can
get the process moving again. I will then Review all
the drawings affected & Reissue them to you

Thanks for your Help

Yours Sincerely

Trevor Unsted
55-57 Sea Lane
Rustington
West Sussex BN16 2RQ

03/03/20

1/1/20

1/1/20

 

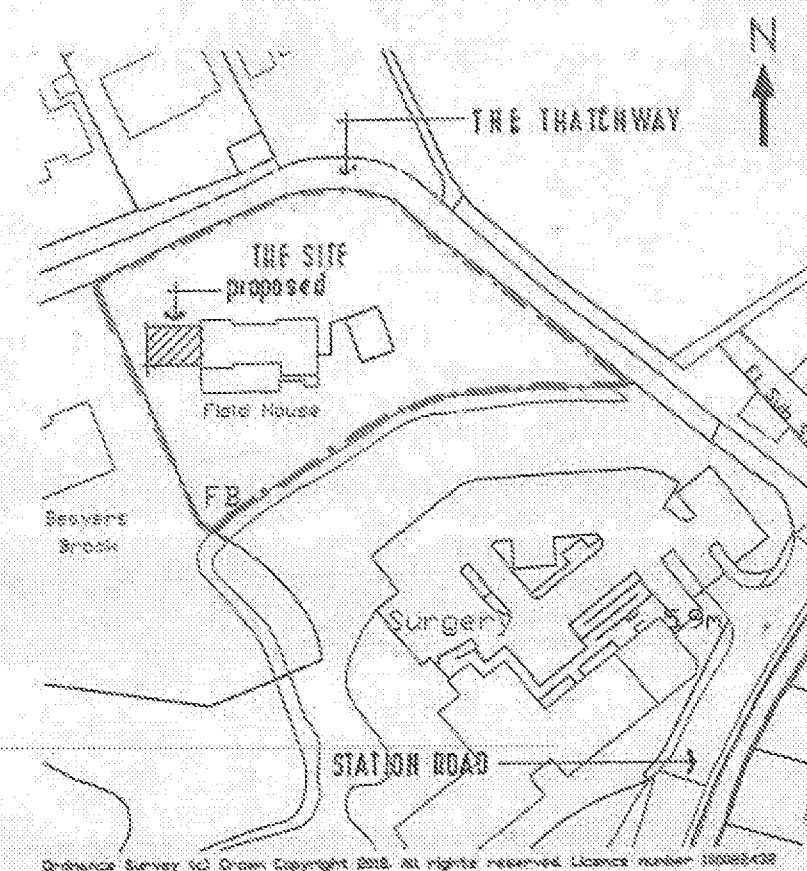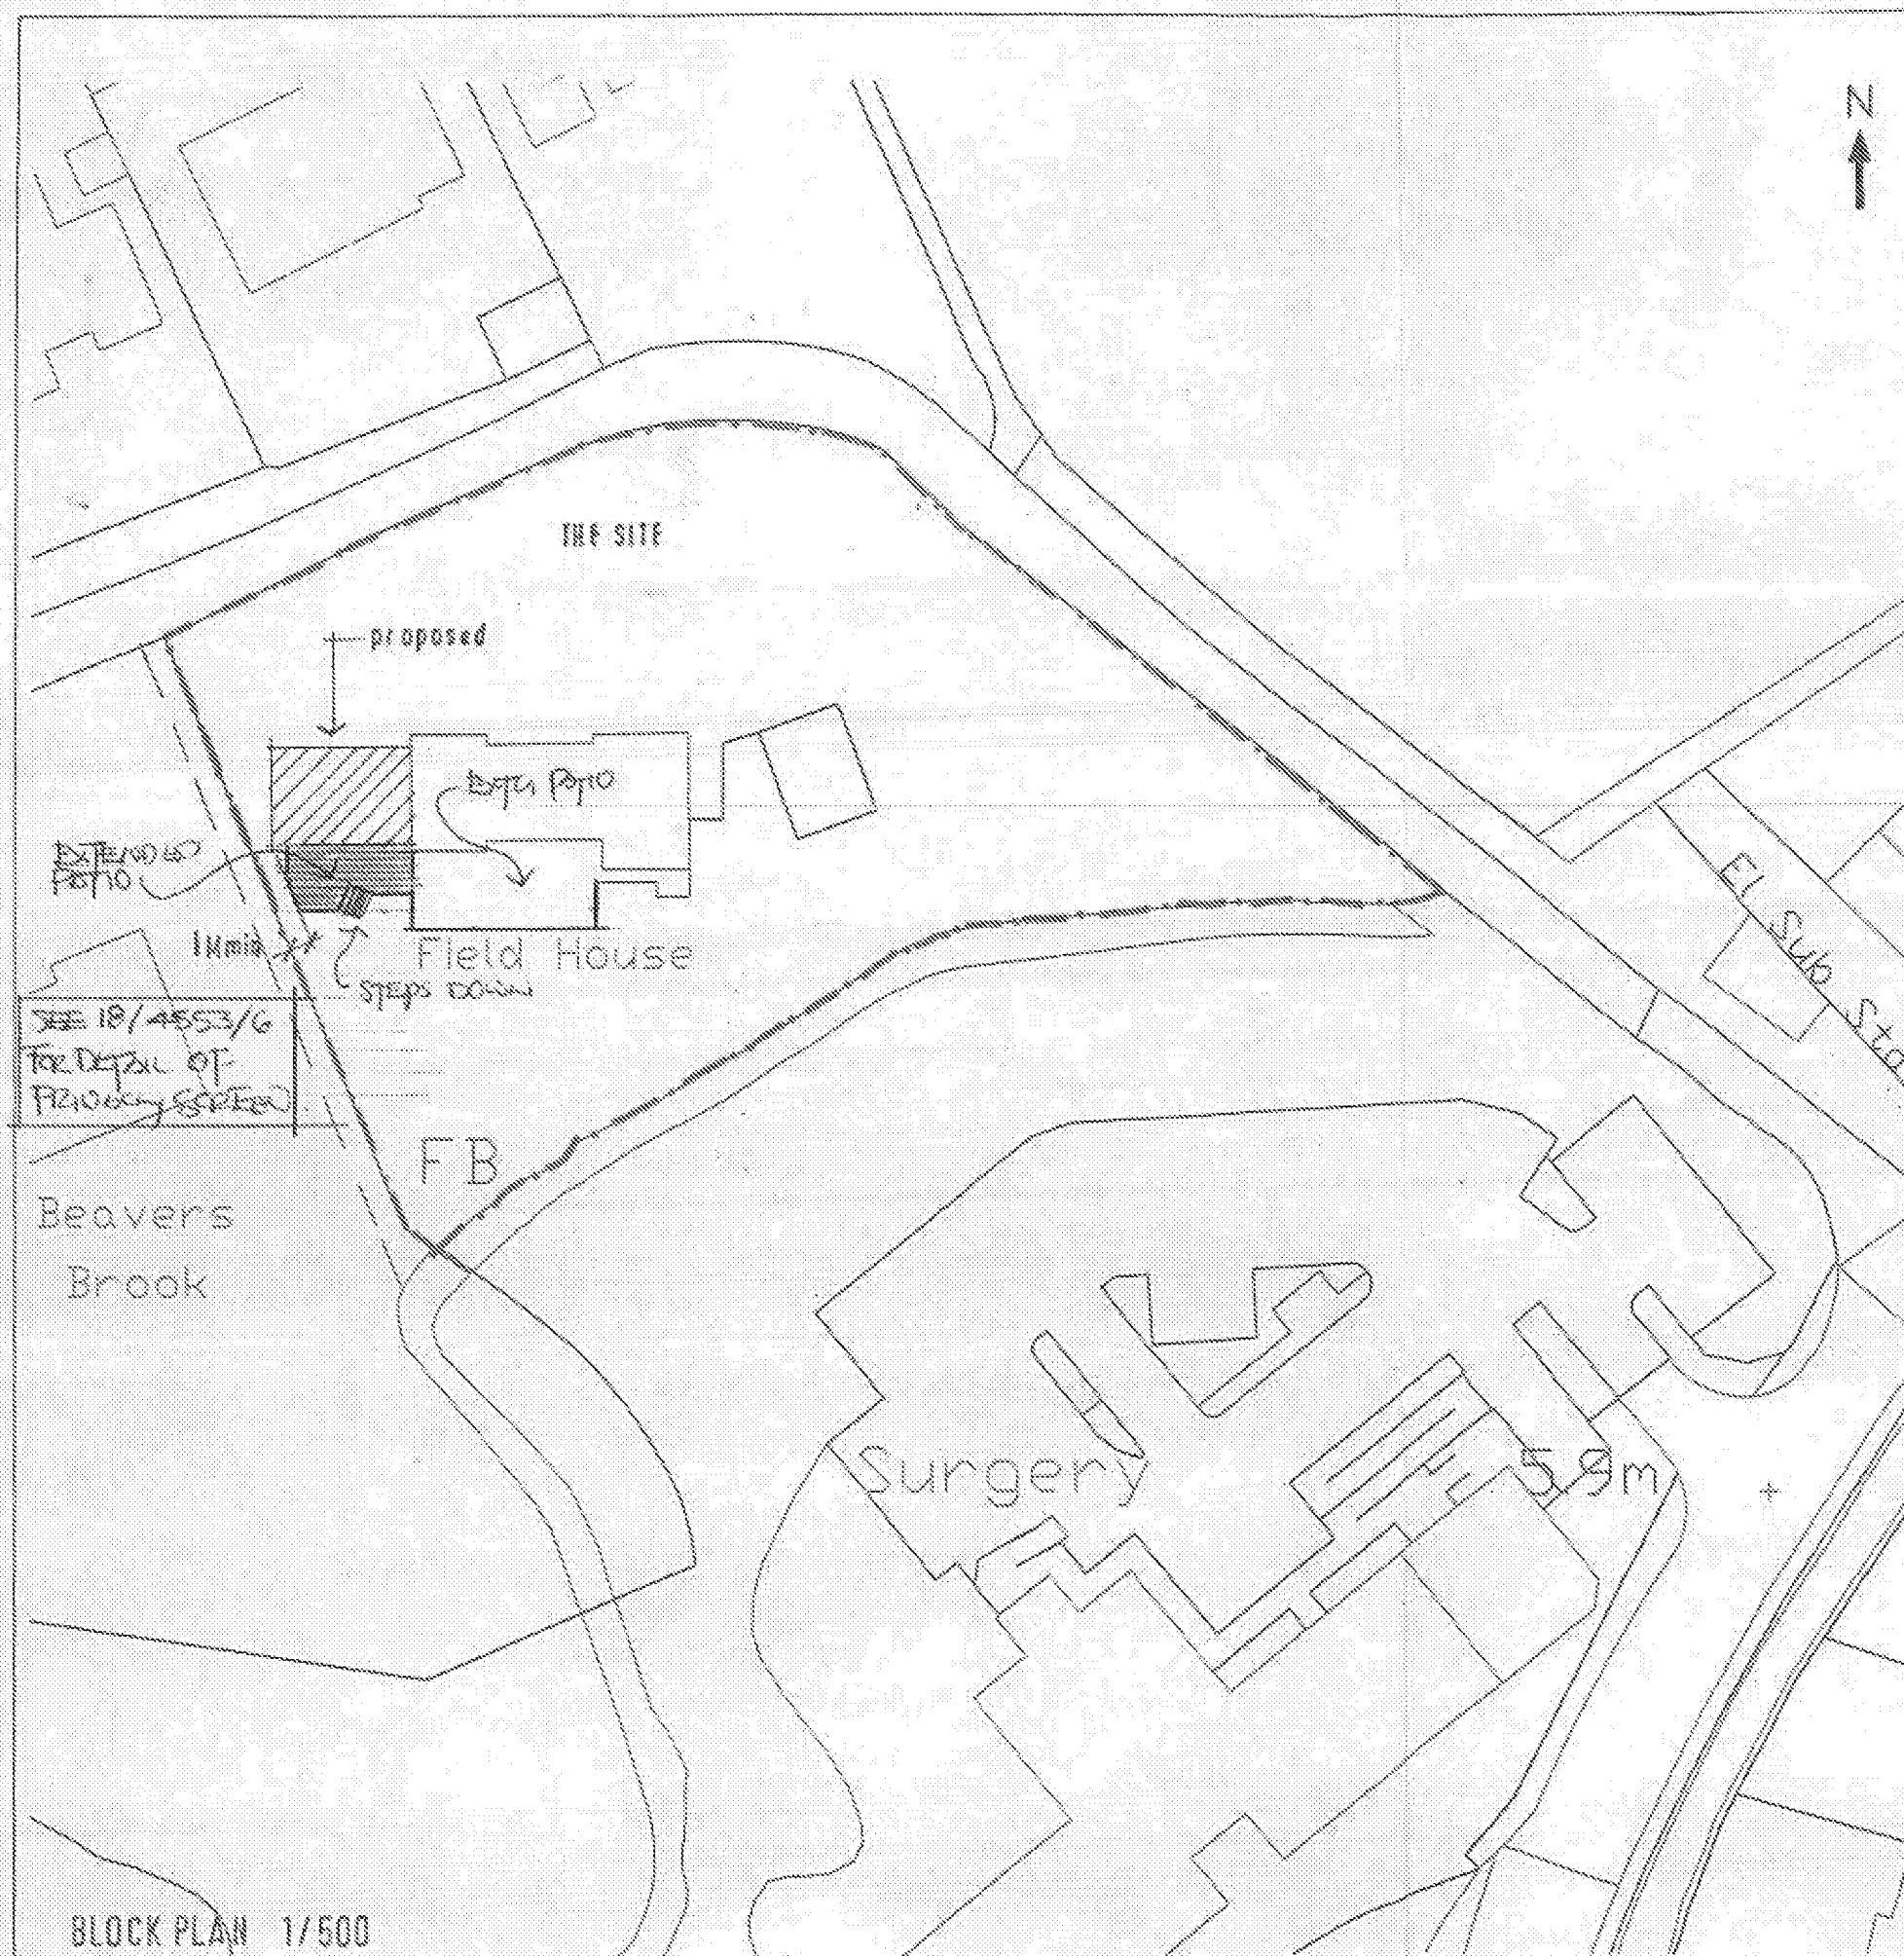

TREVOR E. UNSTED

55-57 SEA LAKE • RUETTINGTON • WEST SUSSEX • BN15 2RD TEL 01903 659000

Client: MR & MRS GIBSON

Project: EXTENSION AT 'FIELD HOUSE',
THE THATCHWAY, ANGMERING,
W/SUSSEX, BN16 4 JH.

Drawing: LOCATION/BLOCK PLANS

Scale: AS SHOWN Drawing No.:

Date: APRIL 2019 18/4553/1

Drawn: TU Revisions:

Copyright:



The contractor must check all dimensions and levels on site and no dimensions are to be scaled from drawings.

It is the contractor's responsibility to ensure compliance with all statutory authority requirements, early but works with total regard to existing and retained structure. Works and materials to latest CP/BS.

Drawing to be read in strict accordance with engineer's information where applicable.

All structural timber C15 unless otherwise noted. All structural and external timber pressure impregnated with preservative, but ends are treated with Cuprinol or similar treatment.

Local authority to witness satisfactory test on all new and affected foundation drainage.

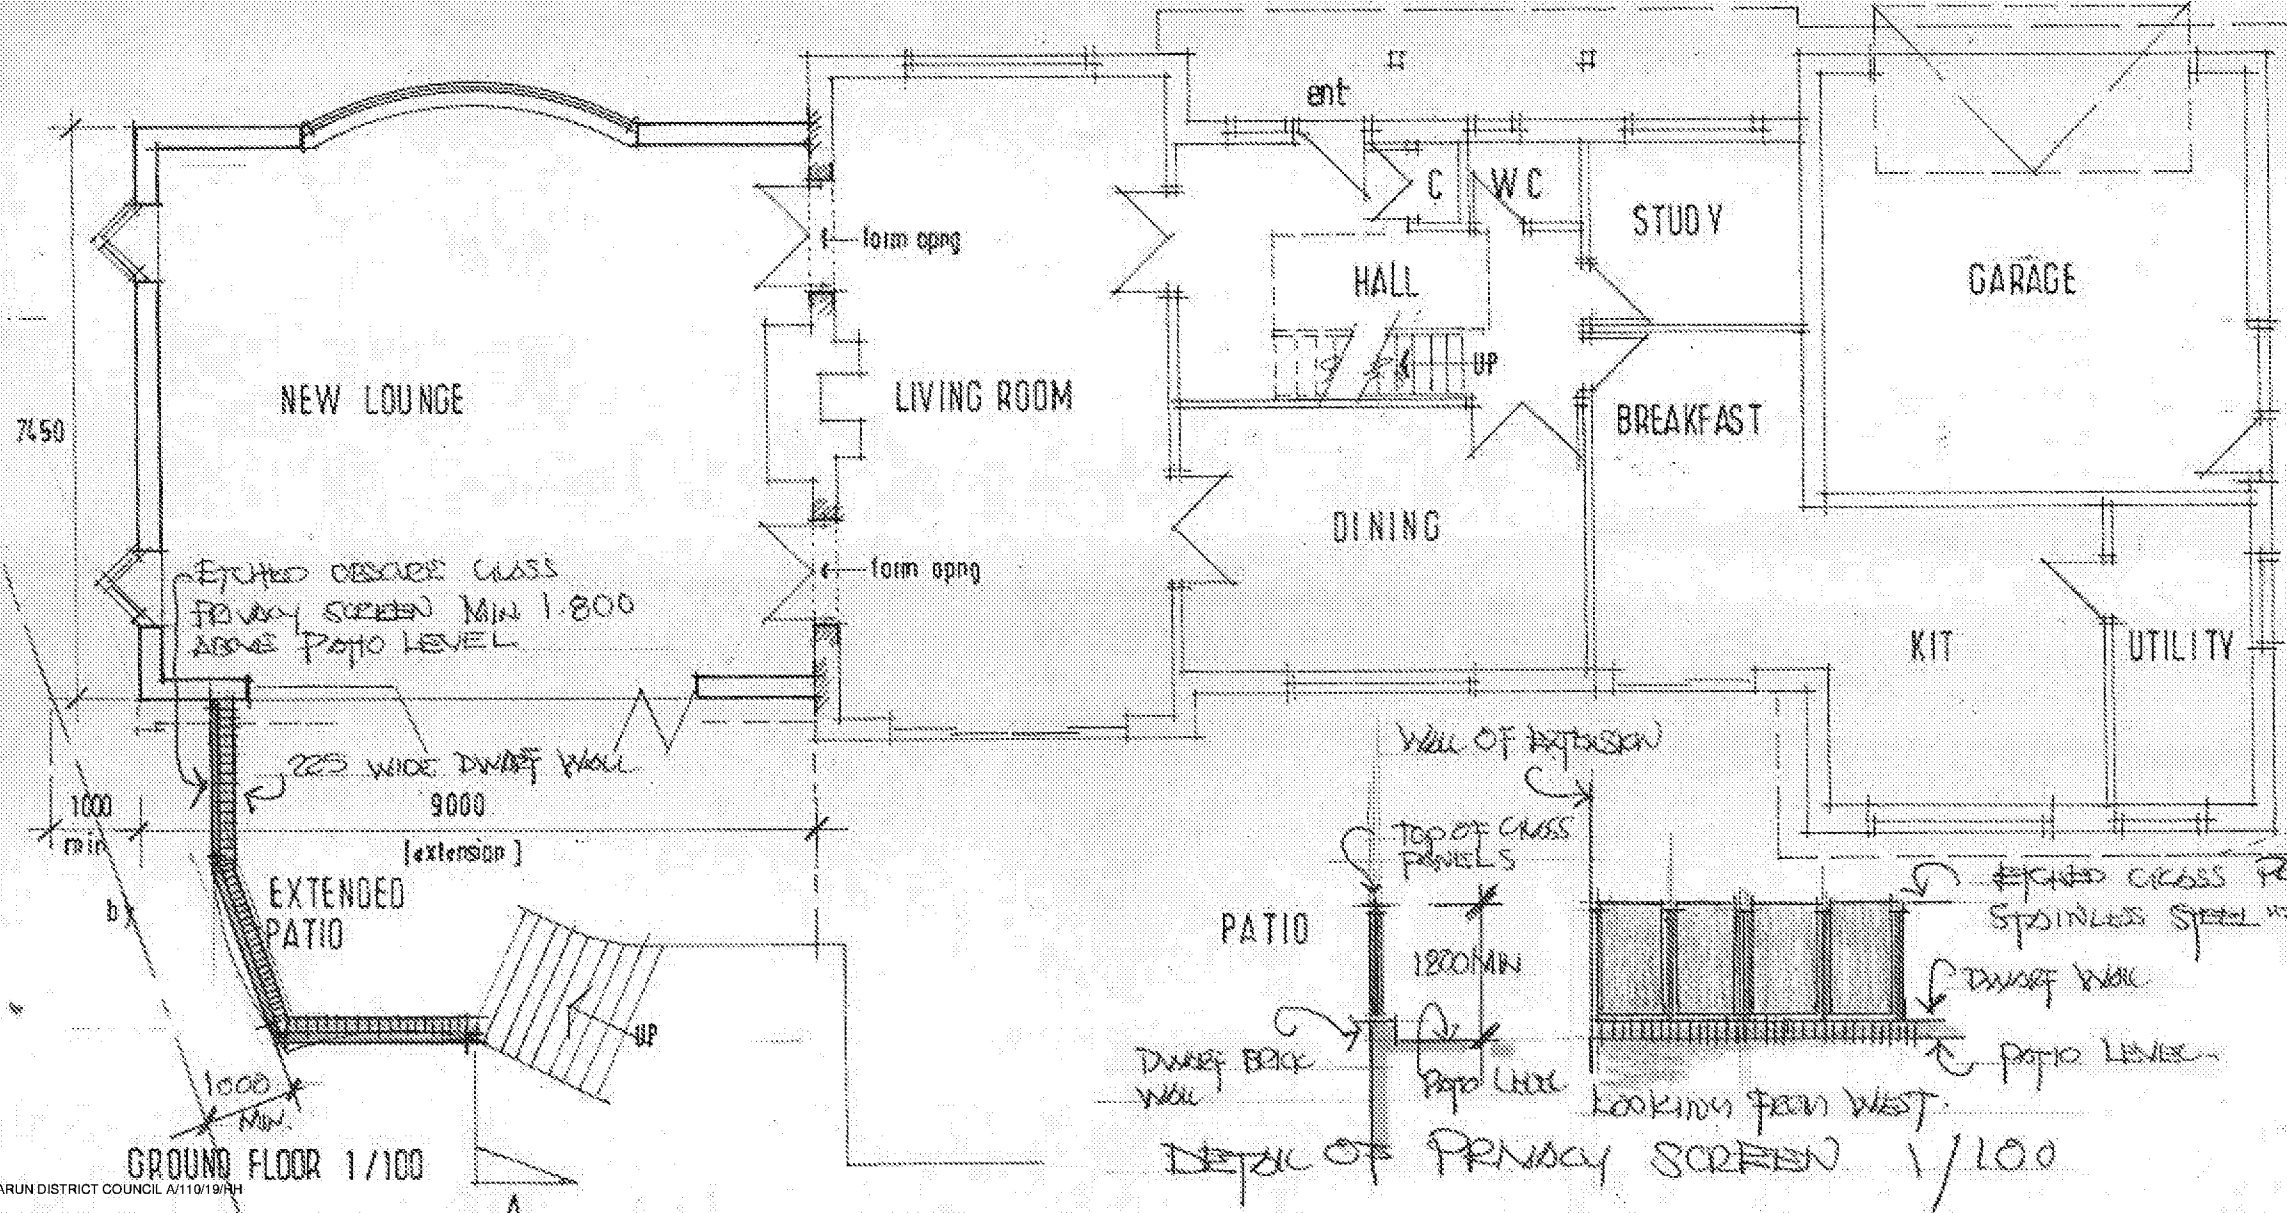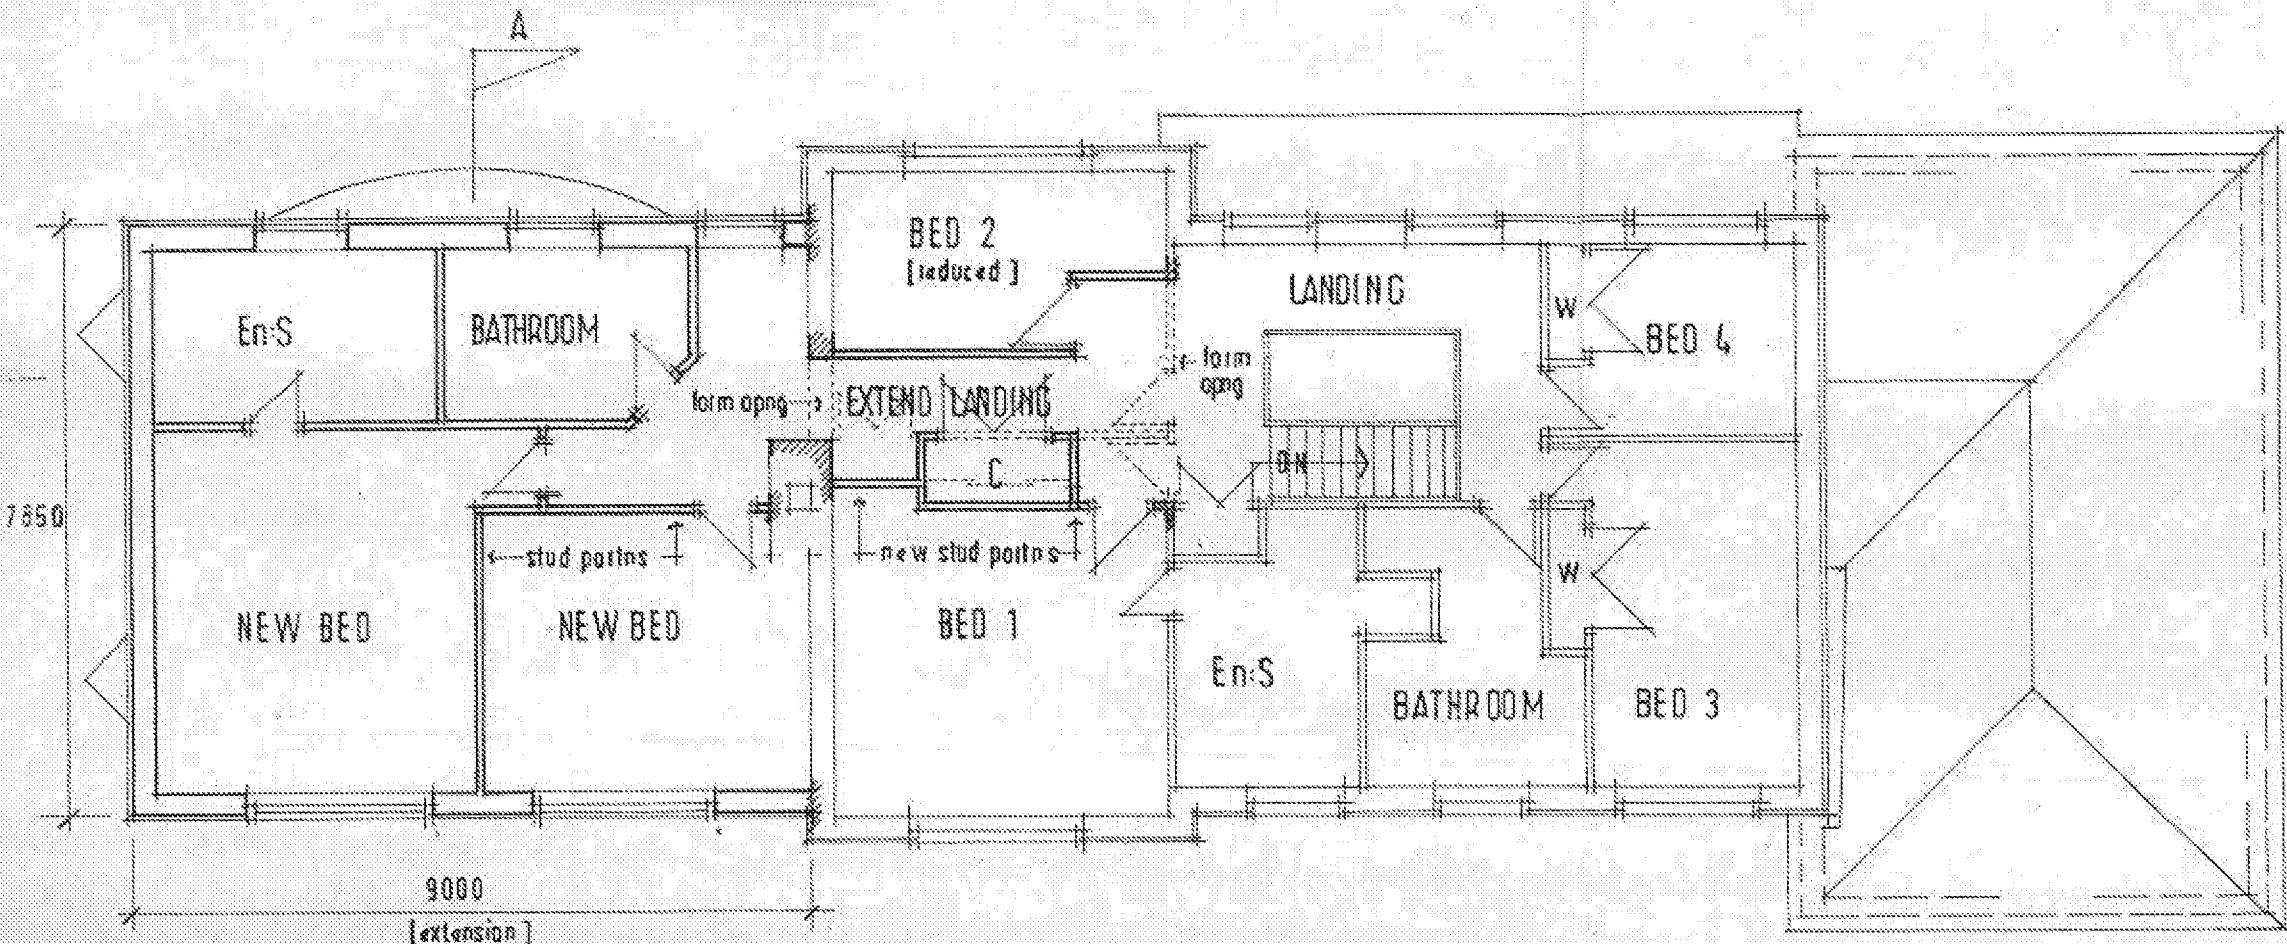

TREVOR E. UNSTED

55-57 SEA LANE • RUSTINGTON • WEST SUSSEX • BN15 9FQ TEL 01323 852086

Client: MR & MRS GIBSON

Project: EXTENSION AT 'FIELD HOUSE',
THE THATCHWAY, ANCMERING,
W/SUSSEX, BN16 4 JH.

Drawing: PROPOSED

Scale: AS SHOWN

Drawing No.:

Date: APRIL 2019

18/4553/6

Drawn: Iu

Revisions:

Copyright:

The contractor must check all dimensions and levels on site and no dimensions are to be scaled from drawings.

It is the contractor's responsibility to ensure compliance with all statutory authority requirements, carry out works with total regard to existing and retained structure. Works and materials to latest CP/BG.

Drawing to be read in strict accordance with engineer's information where applicable.

All structural timber C18 unless otherwise noted. All structural and external timber pressure impregnated with preservative, cut ends site brushed with Cuprinol or similar treatment.

Local authority to witness satisfactory test on all new and affected foul/storm drainage.

