


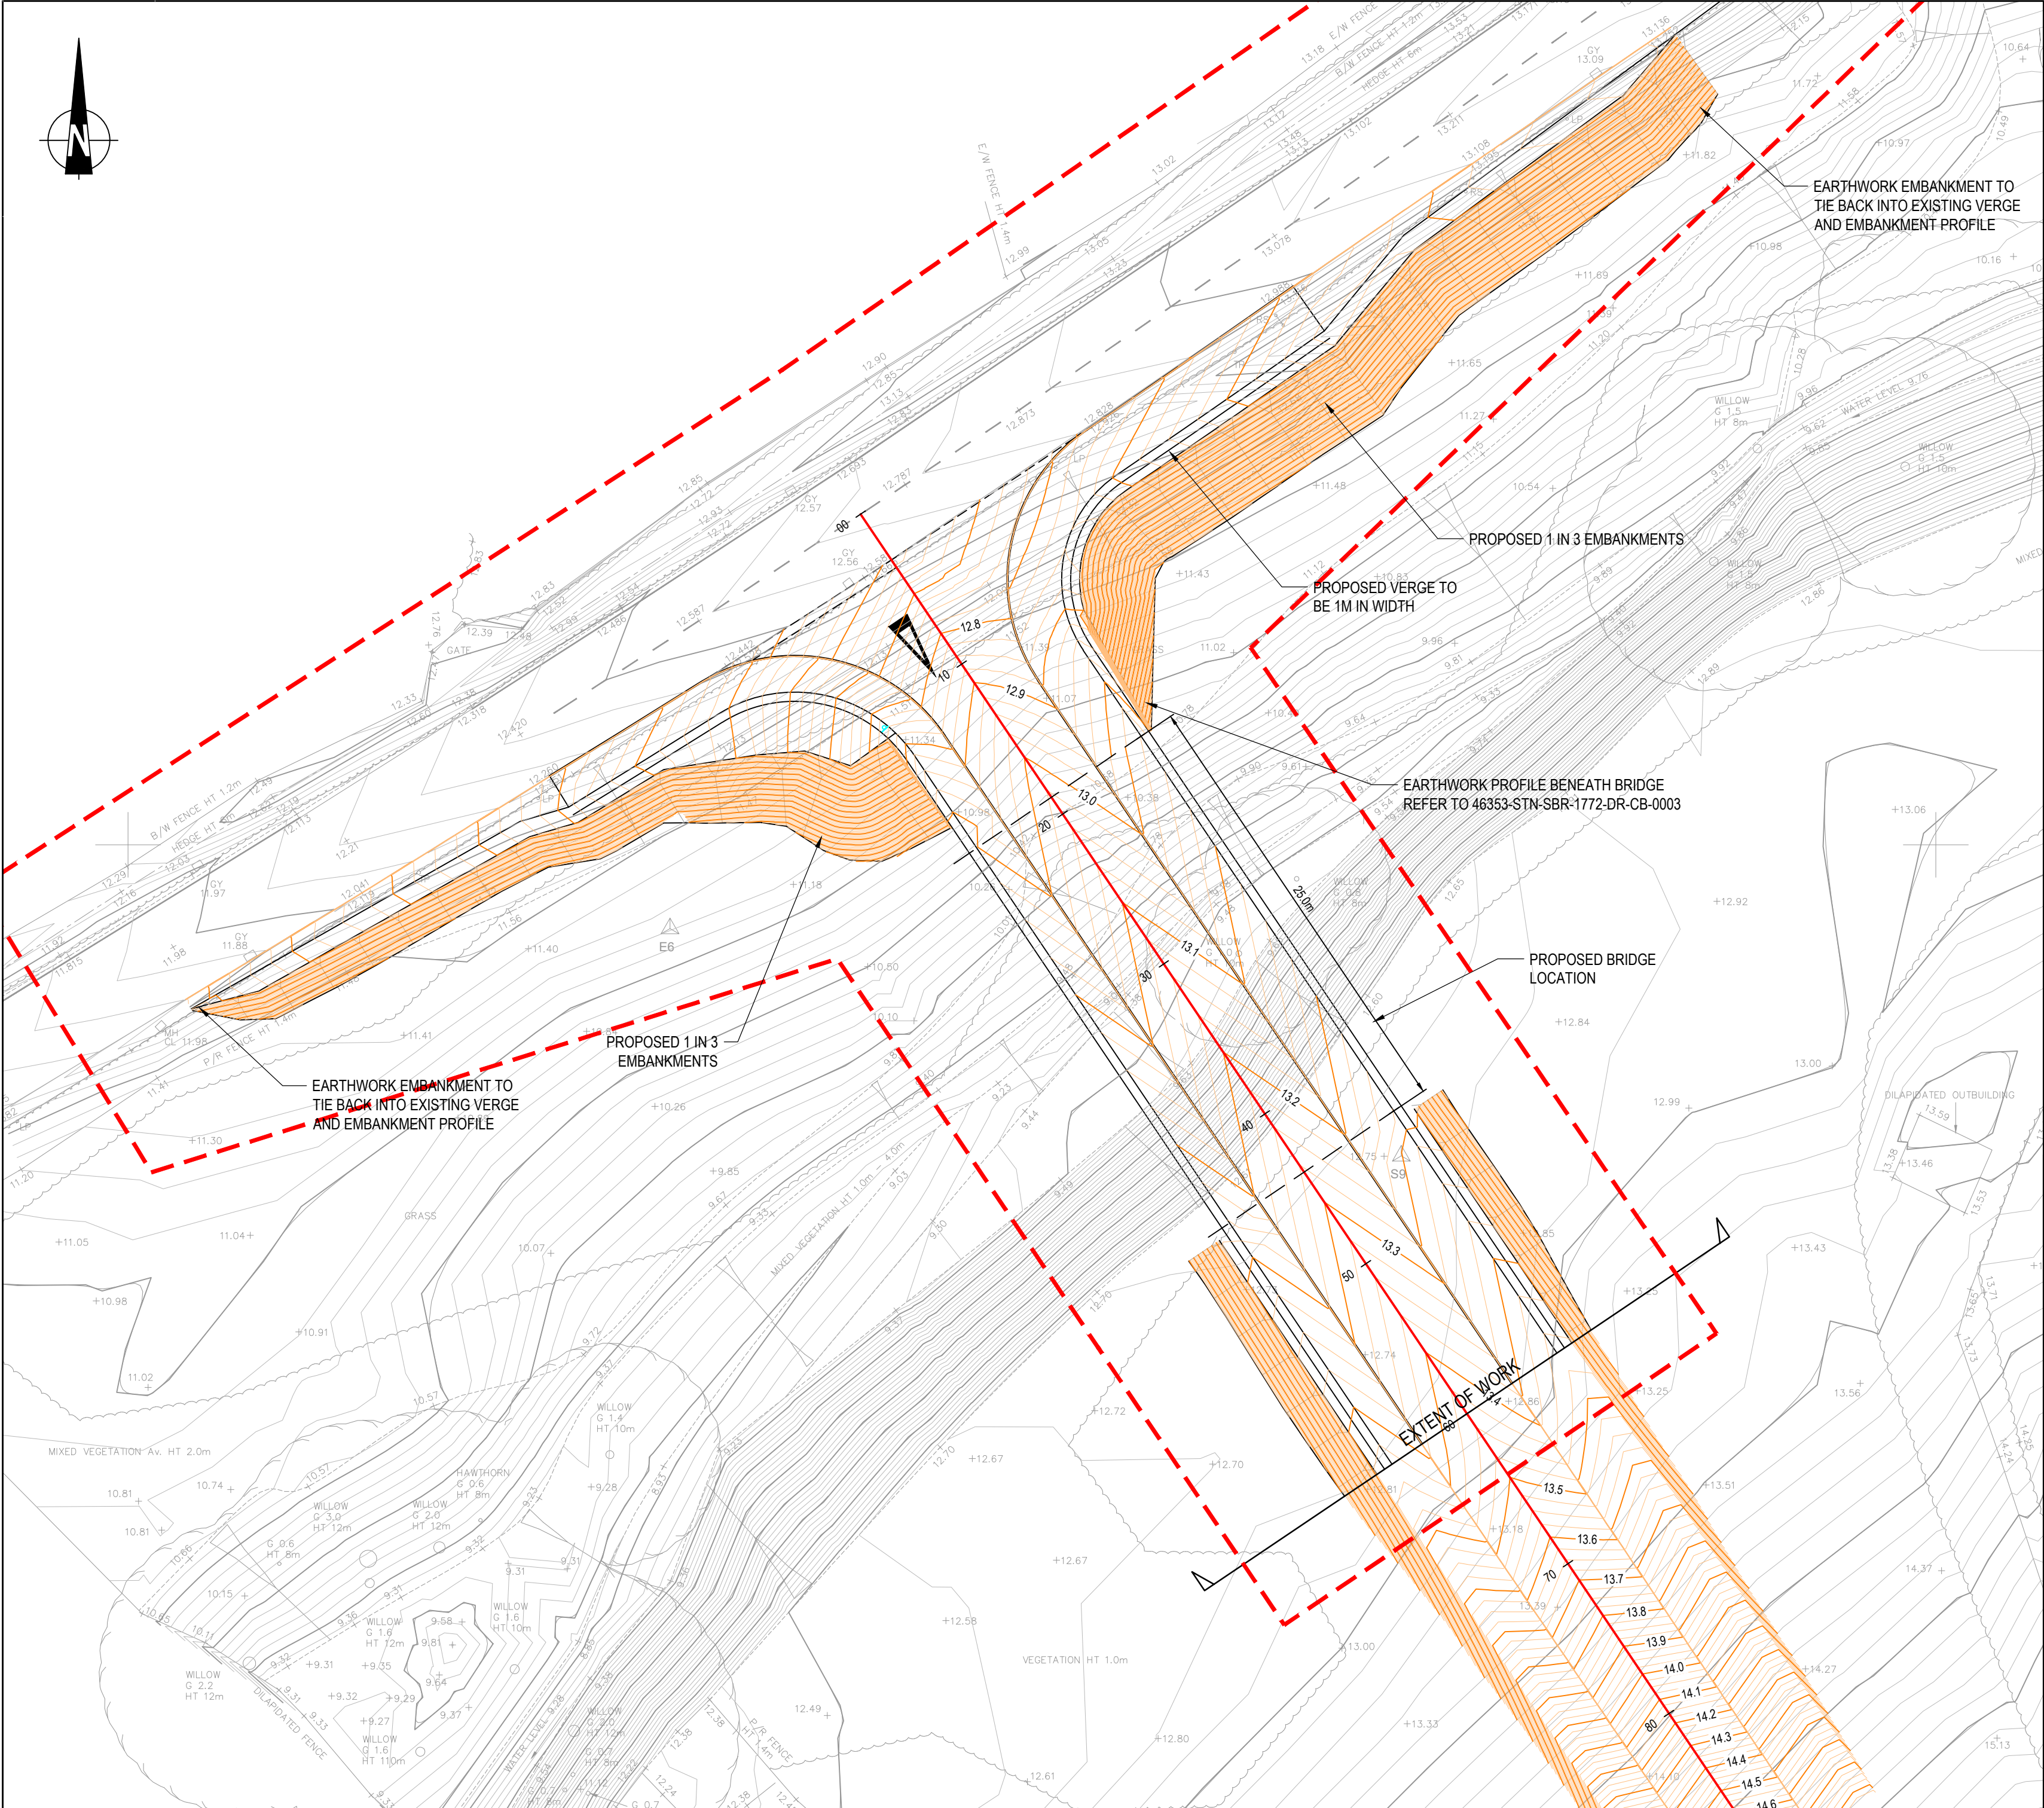


NOTES:

- DO NOT SCALE THIS DRAWING. IF IN DOUBT PLEASE REQUEST FURTHER INFORMATION.
- ALL DIMENSIONS ARE IN METRES UNLESS STATED OTHERWISE.
- THIS DRAWING IS TO BE READ IN CONJUNCTION WITH ALL OTHER RELEVANT CONTRACT DRAWINGS, CONSTRUCTION DETAILS AND SPECIFICATIONS.
- EXTENT OF WORKS INTO THE DEVELOPMENT HAS BEEN AGREED IN LINE AND LEVEL WITH THE DEVELOPER AND THE PROPOSED MASTERPLAN.
- EARTHWORKS FOR THE PROPOSED WIDENED HIGHWAY EMBANKMENTS TO BE BENCHED INTO THE EXISTING EMBANKMENT.
- PROPOSED VERTICAL PROFILE FOR THE ACCESS ROAD INTO THE PROPOSED DEVELOPMENT REFER TO DRAWING 46353/2002/012.

KEY:

- SITE BOUNDARY
- PROPOSED MAJOR CONTOUR 0.1m INTERVAL
- PROPOSED MINOR CONTOUR 0.025m INTERVAL
- EXISTING MAJOR CONTOUR 0.1m INTERVAL
- EXISTING MINOR CONTOUR 0.025m INTERVAL

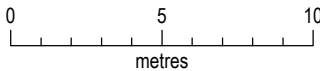

Mark	Revision	Date	Drawn	Chkd	Appd

SCALING NOTE: Do not scale this drawing - any errors or omissions shall be reported to Stantec without delay.
UTILITIES NOTE: The position of any existing public or private sewers, utility services, plant or apparatus shown on this drawing is believed to be correct, but no warranty to this is expressed or implied. Other such plant or apparatus may also be present but not shown. The Contractor is therefore advised to undertake their own investigation where the presence of any existing sewers, services, plant or apparatus may affect their operations.

Drawing Issue Status
FOR INFORMATION

ANGMERING WATER LANE
S278 ADOPTION WORKS
PROPOSED CONTOURS

Client



stantec.com/uk

Copyright reserved
The copyrights to all designs and drawings are the property of Stantec.
Reproduction or use for any purpose other than that authorised by Stantec is forbidden.

Date of 1st Issue 15.05.2020	Designed -	Drawn CD
A2 Scale 1:250	Checked DS	Approved -
Drawing Number 46353/2002/005		Revision -

READING
Tel: 01189 500 761