

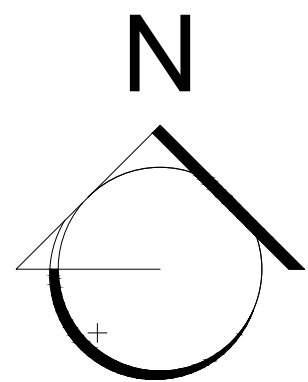


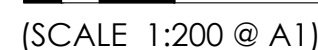

GENERAL NOTES:

1. This drawing is the copyright of KSA Architects Ltd and may not be copied, altered or reproduced in any form or passed on to a third party without written consent. If in doubt ASK.
2. The drawing reflects current standards and legislation agreed for this project at the time of original issue.

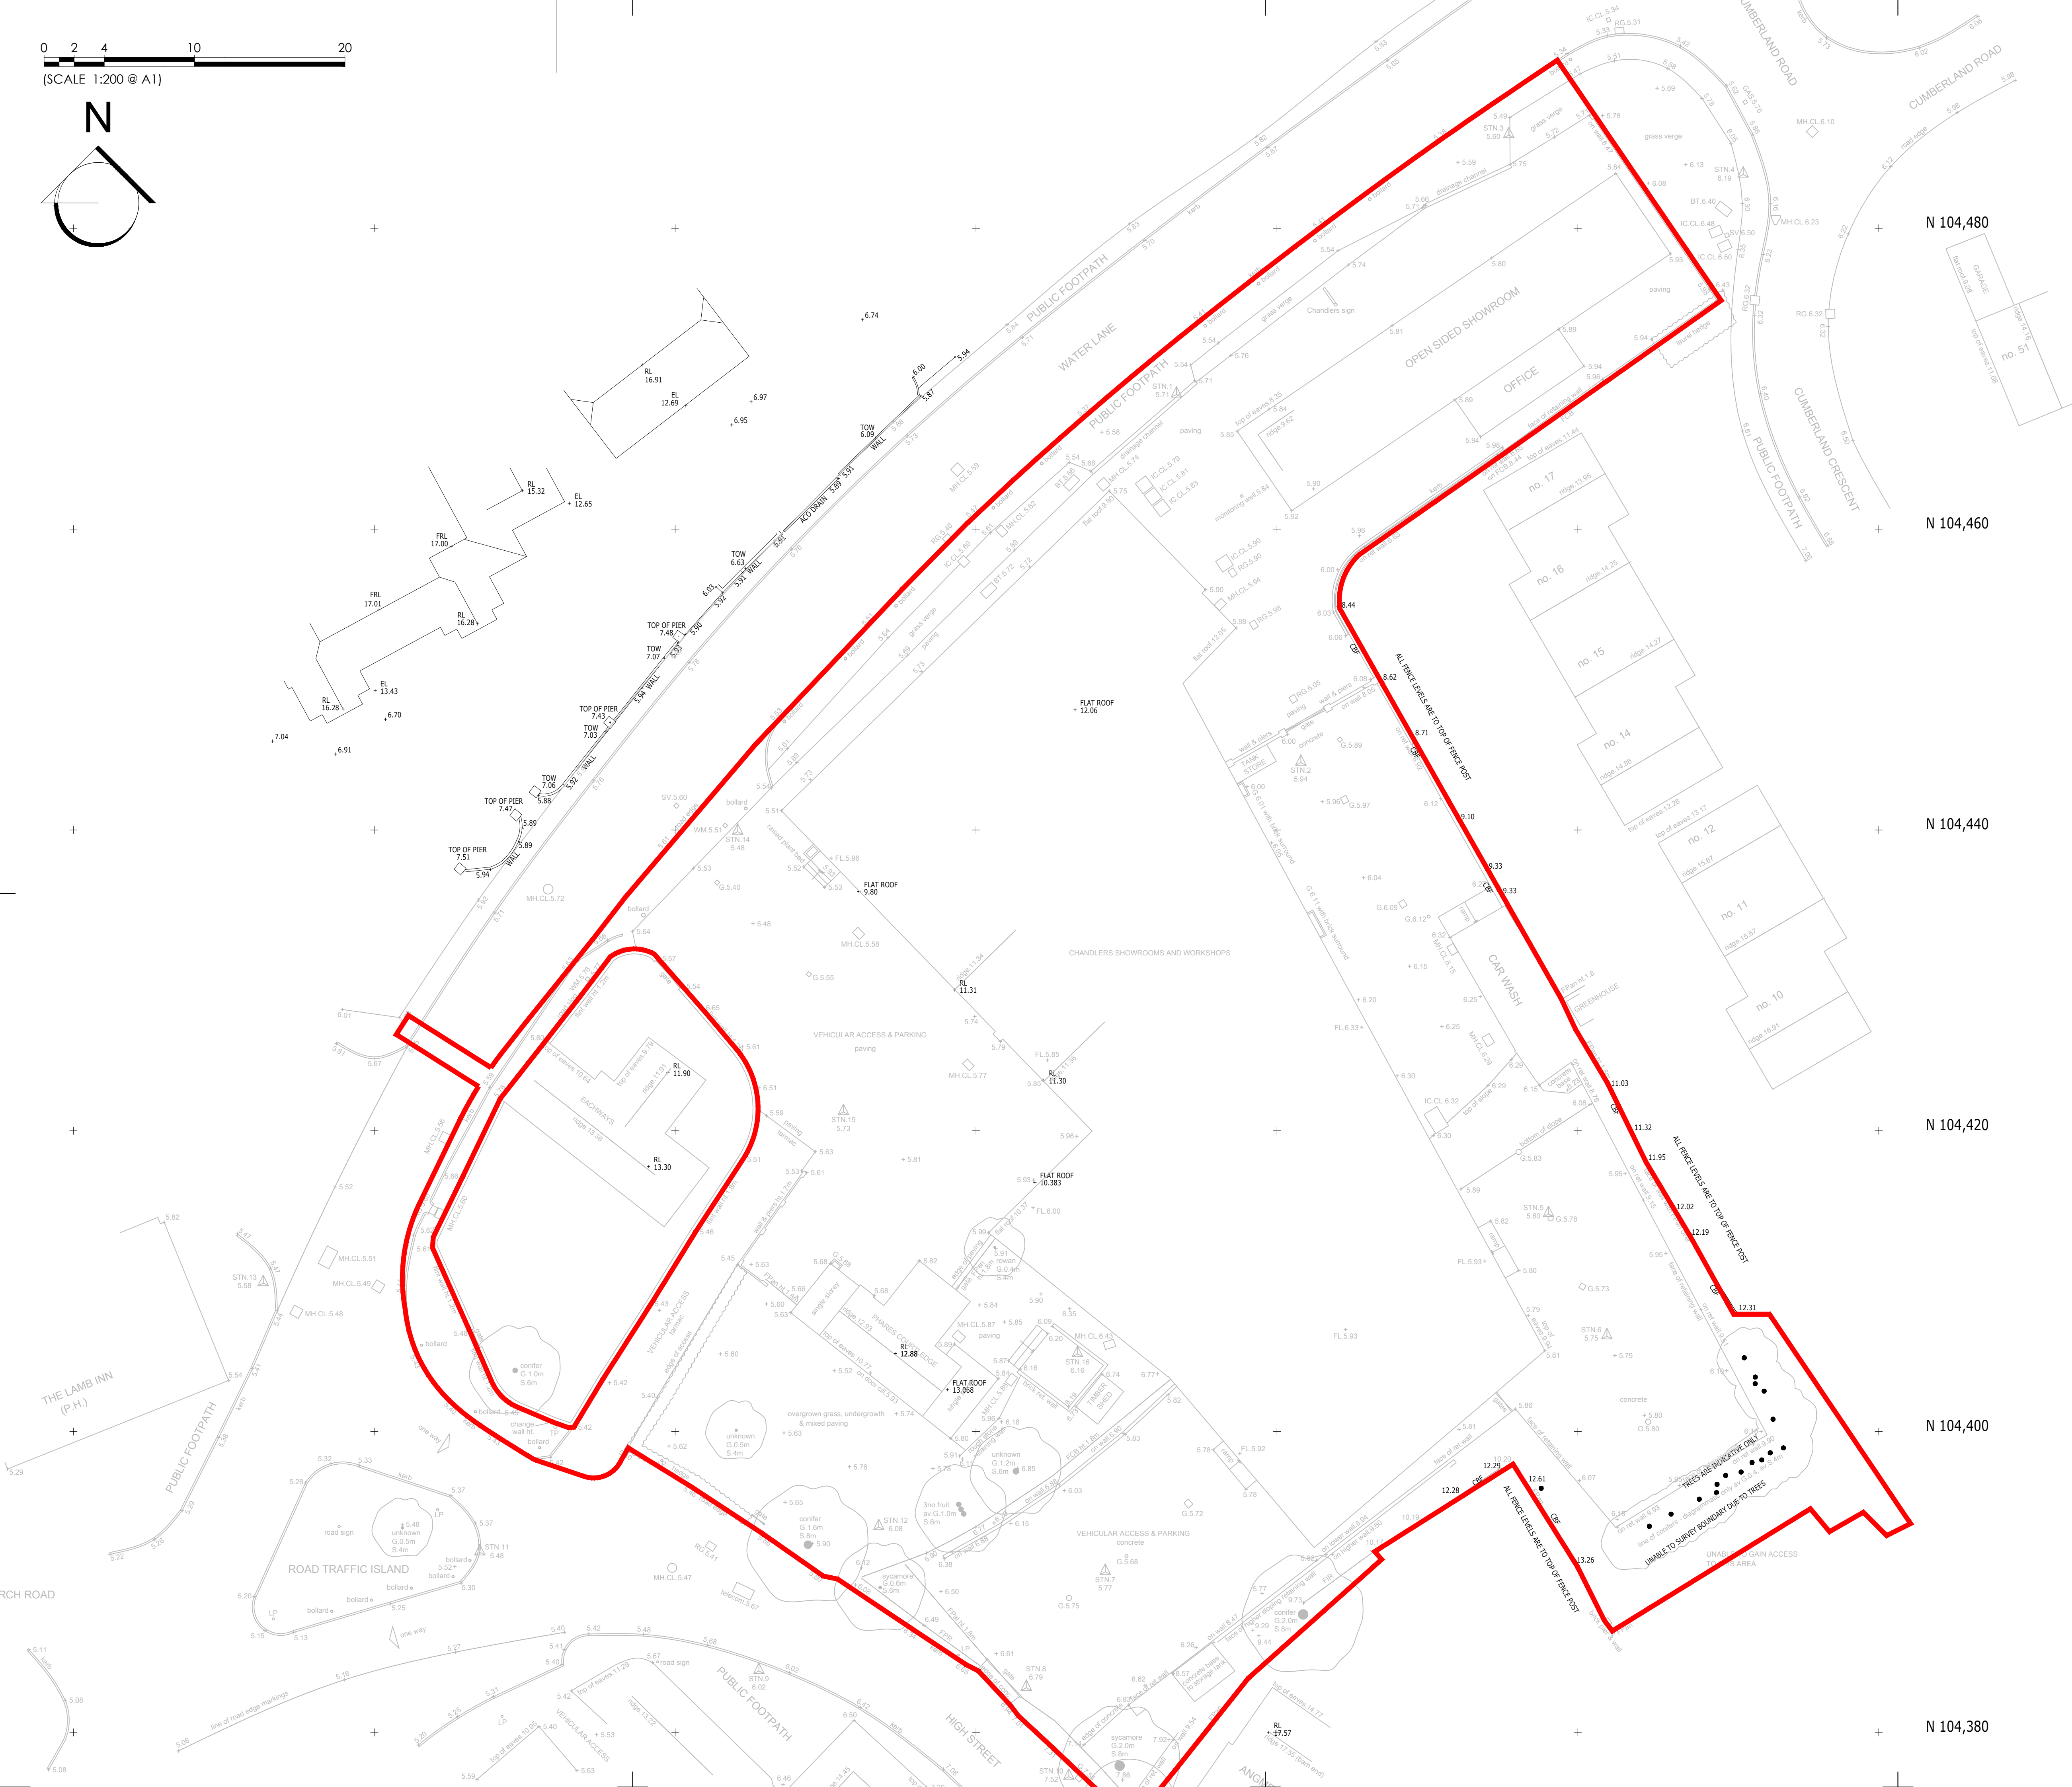

B	26.05.21	Red line updated	EG	DK
A	12.05.21	First issue	EG	DK
Rev	Date	Description	Rev By	Ckd By



The people
orientated
placemakers.

Client

McCARTHY STONE

Project
Former Chandlers Accident Repair Center
High Street
Angmering
BN16 4DR

Drawing Title

Existing Site Survey (Offington Land Surveys
& Baypoint Surveys)

Drawing Status **PLANNING ISSUE** Scale **1:200 @ A1**

Document Ref.
SO - 2729 - 03 - AC - 101

RIBA  **KSA Architects Ltd.** Concept House
35 Kingston Crescent, North End
Portsmouth, Hampshire, PO2 8AA
Chartered Practice

Phone: 023 9267 3618
Email: info@ksaltd.co.uk
Web: www.ksaltd.co.uk

