




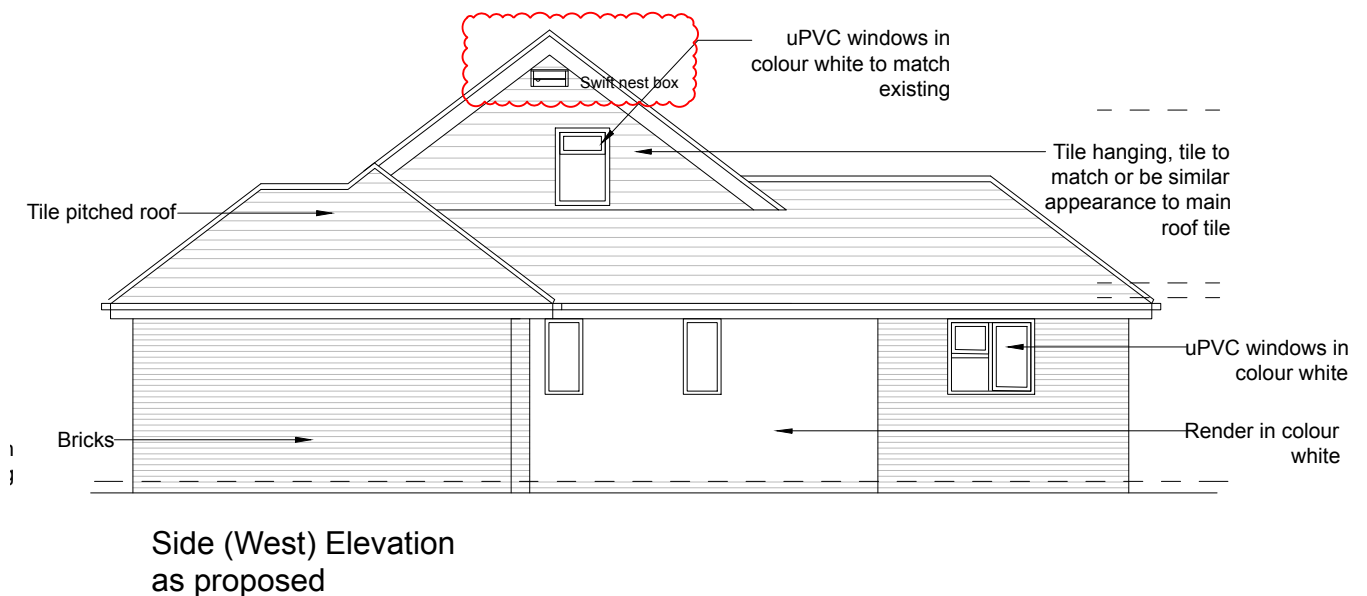

Swift Nest Box
Dimensions: W 490mm x
D 205mm x H 225mm

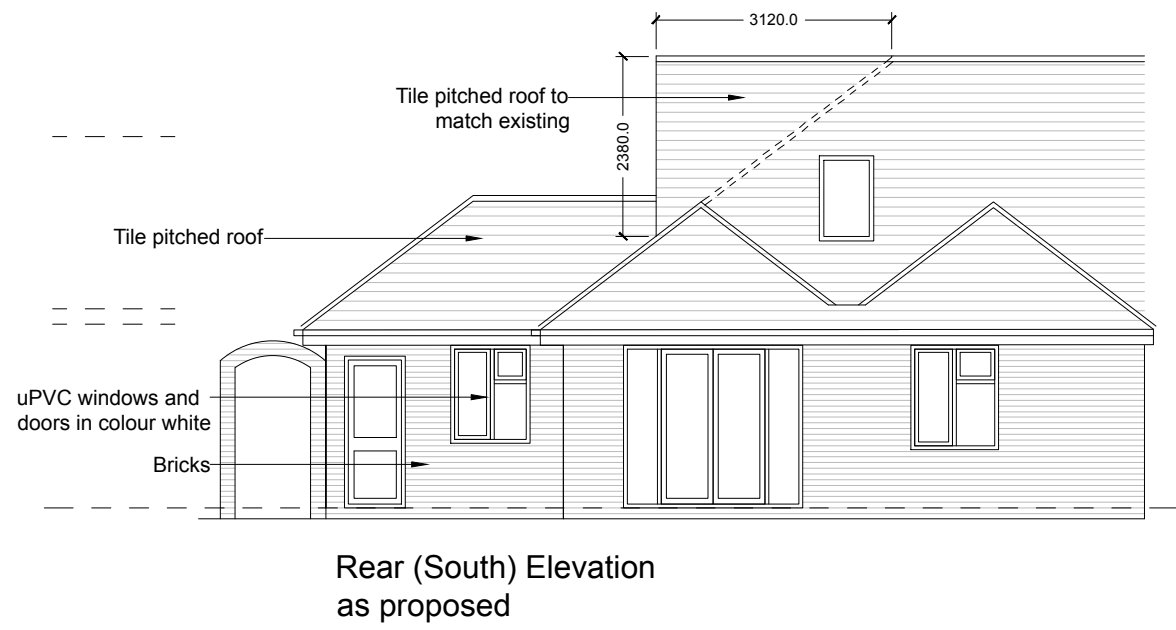

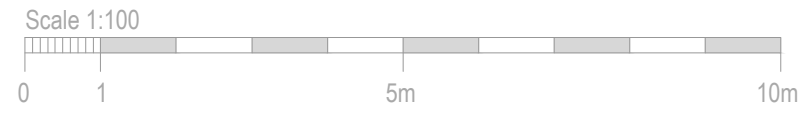

Wang Dao Architecture

Mocatta House
Trafalgar Square
Brighton, BN1 4DU
United Kingdom

T +44 (0)1273 443845
E info@wangdaoarch.com
W www.wangdaoarch.com

CLIENT

Mr Richard

This drawing is for Planning Permission purpose only.
All dimensions to be confirmed on site.

© This drawing is the sole copyright of
Wang Dao Architecture Ltd.

Any discrepancies between this drawing & other
information shall be reported to the Architect.
MODIFICATIONS to be made solely on
ORIGINAL MAGNETIC MEDIA.

PROJECT

12 Lansdowne Way
Angmering
BN16 4LB

TITLE

Loft Extension
Elevations as proposed

STATUS

Planning

DATE

July 2026

DRAWN BY

Edward

DRAWING NUMBER

2628 PL 05A

CTB file:

XREF'S:

SCALE @ A3

1:100

REVIEWED BY

LTscale: