



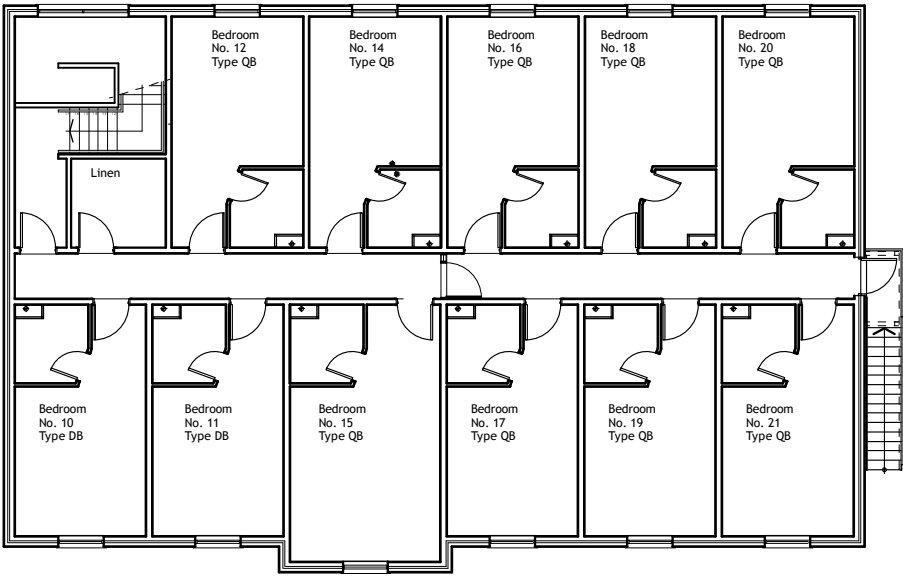

FIRST FLOOR

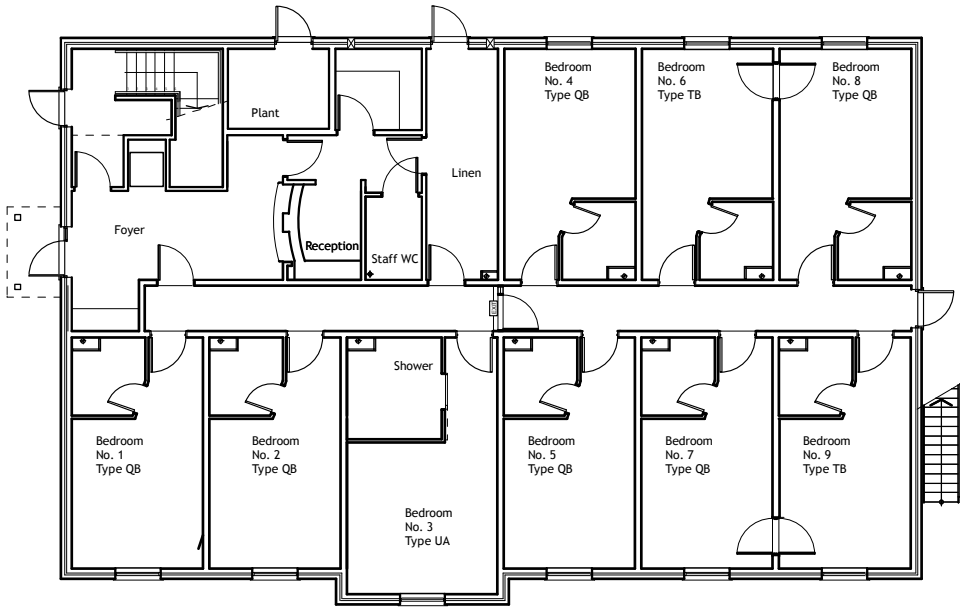

GROUND FLOOR

Rev	Date	Description	By
		Brooklands Yard Southover High Street Lewes East Sussex BN7 1HU	
		Tel. 01273 470269 www.axiomarchitects.co.uk	
		Client WHITBREAD GROUP PLC	
		Project LITTLEHAMPTON PREMIER INN	

Scale	Status	Date	Drawn	Checked
1:200 @ A3	PLANNING	5.2.14	PRM	
Drawing No.	Revision			
3789/P3				