
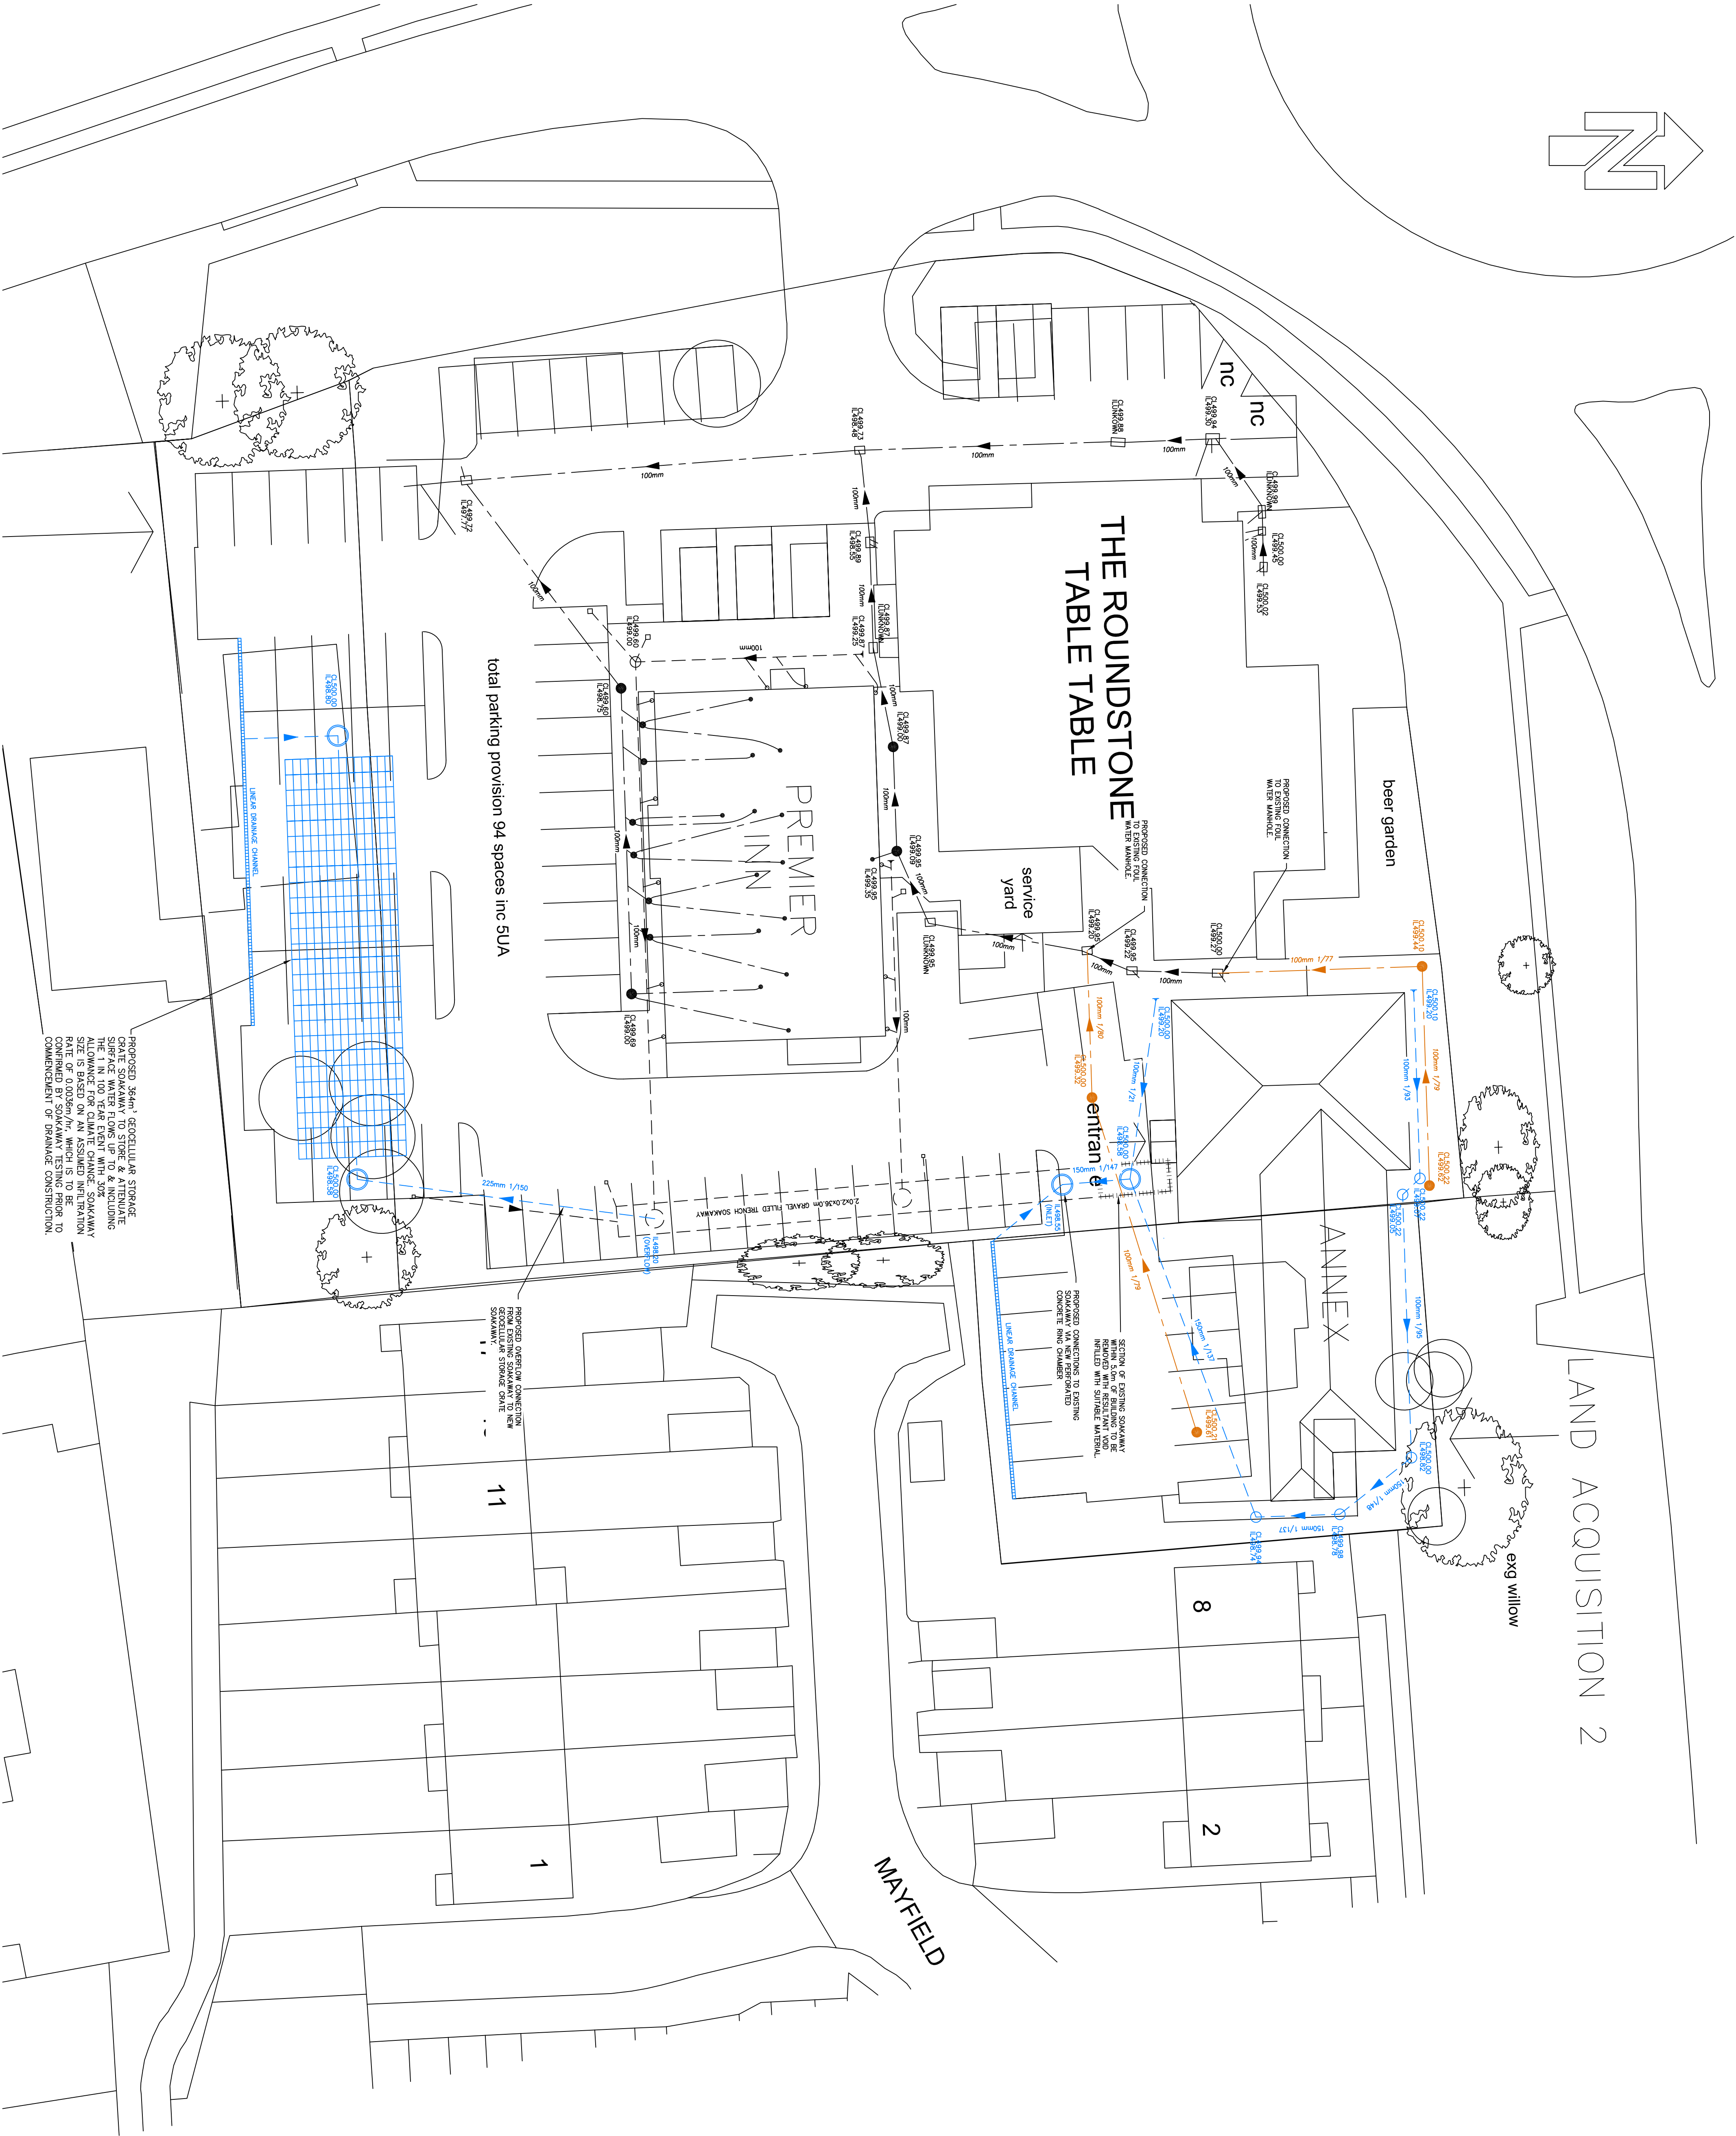


DO NOT SCALE

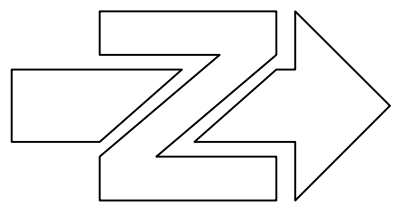

- LEGEND
- EXISTING SURFACE WATER DRAINAGE
 - EXISTING FOUL WATER DRAINAGE
 - PROPOSED SURFACE WATER DRAINAGE
 - PROPOSED FOUL WATER DRAINAGE
 - REDUNDANT DRAINAGE TO BE REMOVED

NO.	REVISION	DATE
1	1	12/09/2011

DRAINAGE STRATEGY PLAN

PREMIER INN EXTENSION
THE ROUNDSTONE
LITTLEHAMPTON

SIMPSON ASSOCIATES
CONSULTING ENGINEERS LLP



DATE	12/09/2011	12911:SK01
BY	SK	
CHECKED	SK	
DATE	12/09/2011	