


ADJOINING PROPERTIES

ADJOINING PROPERTIES

ADJOINING PROPERTY

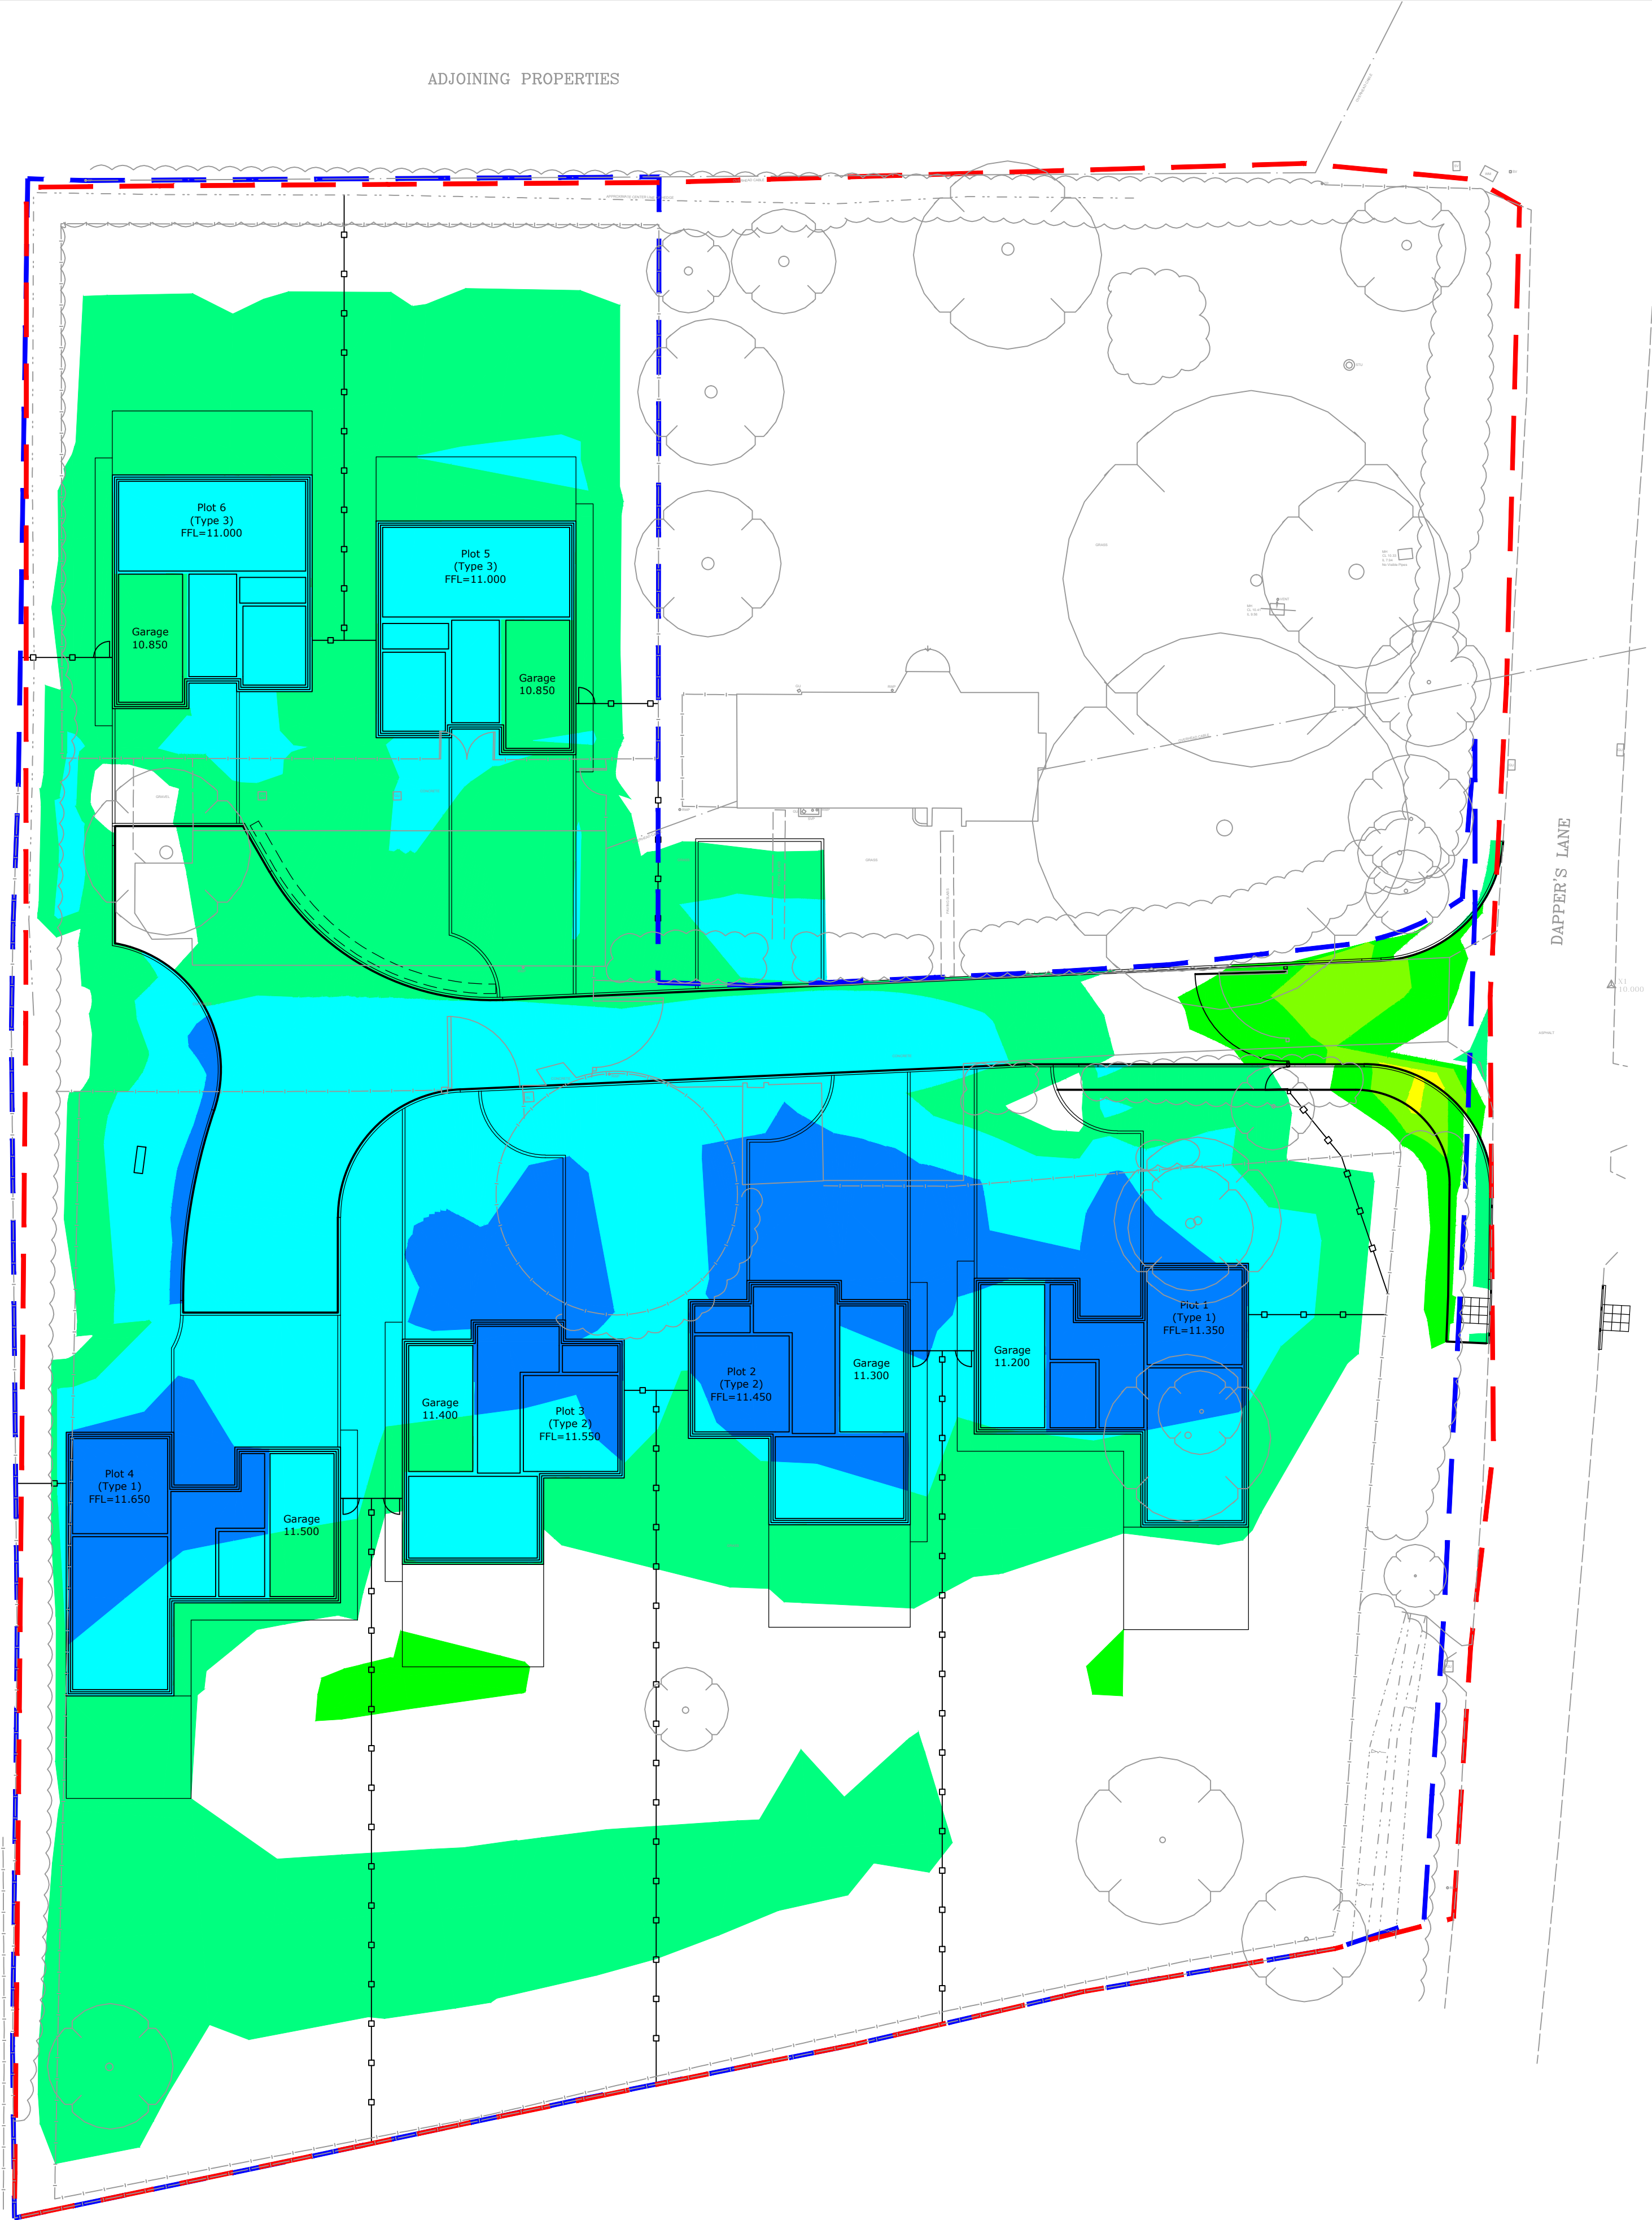

KEY:

- Application Boundary
- Client Ownership Boundary

KEY:

- 1.100m to -1.750m
- 0.650m to -1.100m
- 0.350m to -0.650m
- 0.150m to -0.350m
- 0.050m to -0.150m
- 0.050m to -0.050m
- 0.050m to 0.150m
- 0.150m to 0.350m
- 0.350m to 0.650m
- 0.650m to 1.100m
- 1.100m to 1.750m

- NOTES:
- This analysis compares the HB Surveys Ltd topographical survey (job number 17080 dated June 2017) with the proposed site levels (Lanmor drawing number 191183/300/01).
 - Earthworks volumes are estimated as follows,
Cut volume 20 m³
Fill volume 540 m³
Net volume 520 m³ (Fill)
 - The above volumes do not include an allowance for the site strip, pavement/building construction thickness, drainage or foundation arisings, bulking or compaction factors, or excavation of existing construction.
 - In the Key below, negative numbers indicate the proposed levels are lower than the existing, and positive numbers indicate the proposed levels are higher than the existing.

B	Revised to Client comments	RS	KBL	KBL	25/07/19
A	Revised to Client comments	RS	KBL	KBL	
Rev	Amendment	Drawn	Checked	Approved	Date

LANMOR Consulting
Civil Engineers & Transport Planning
Thorogood House, 34 Tolworth Close, Surbiton, Surrey, KT6 7EW
Telephone: 0208 339 7899 Fax: 0208 339 7898
e-mail: info@lanmor.co.uk
www.lanmor.co.uk

Countyoak Homes Ltd

Dappers Lane
Angmering

Level Analysis

DRAWN	RS	CHECKED	KBL	APPROVED	KBL
DATE	Jul-19	DATE	Jul-19	DATE	Jul-19
SCALE	1:200	PRJ No.	191183	SIZE	REV
DWG No.	191183/1100/01			A1	B