


ADJOINING PROPERTIES

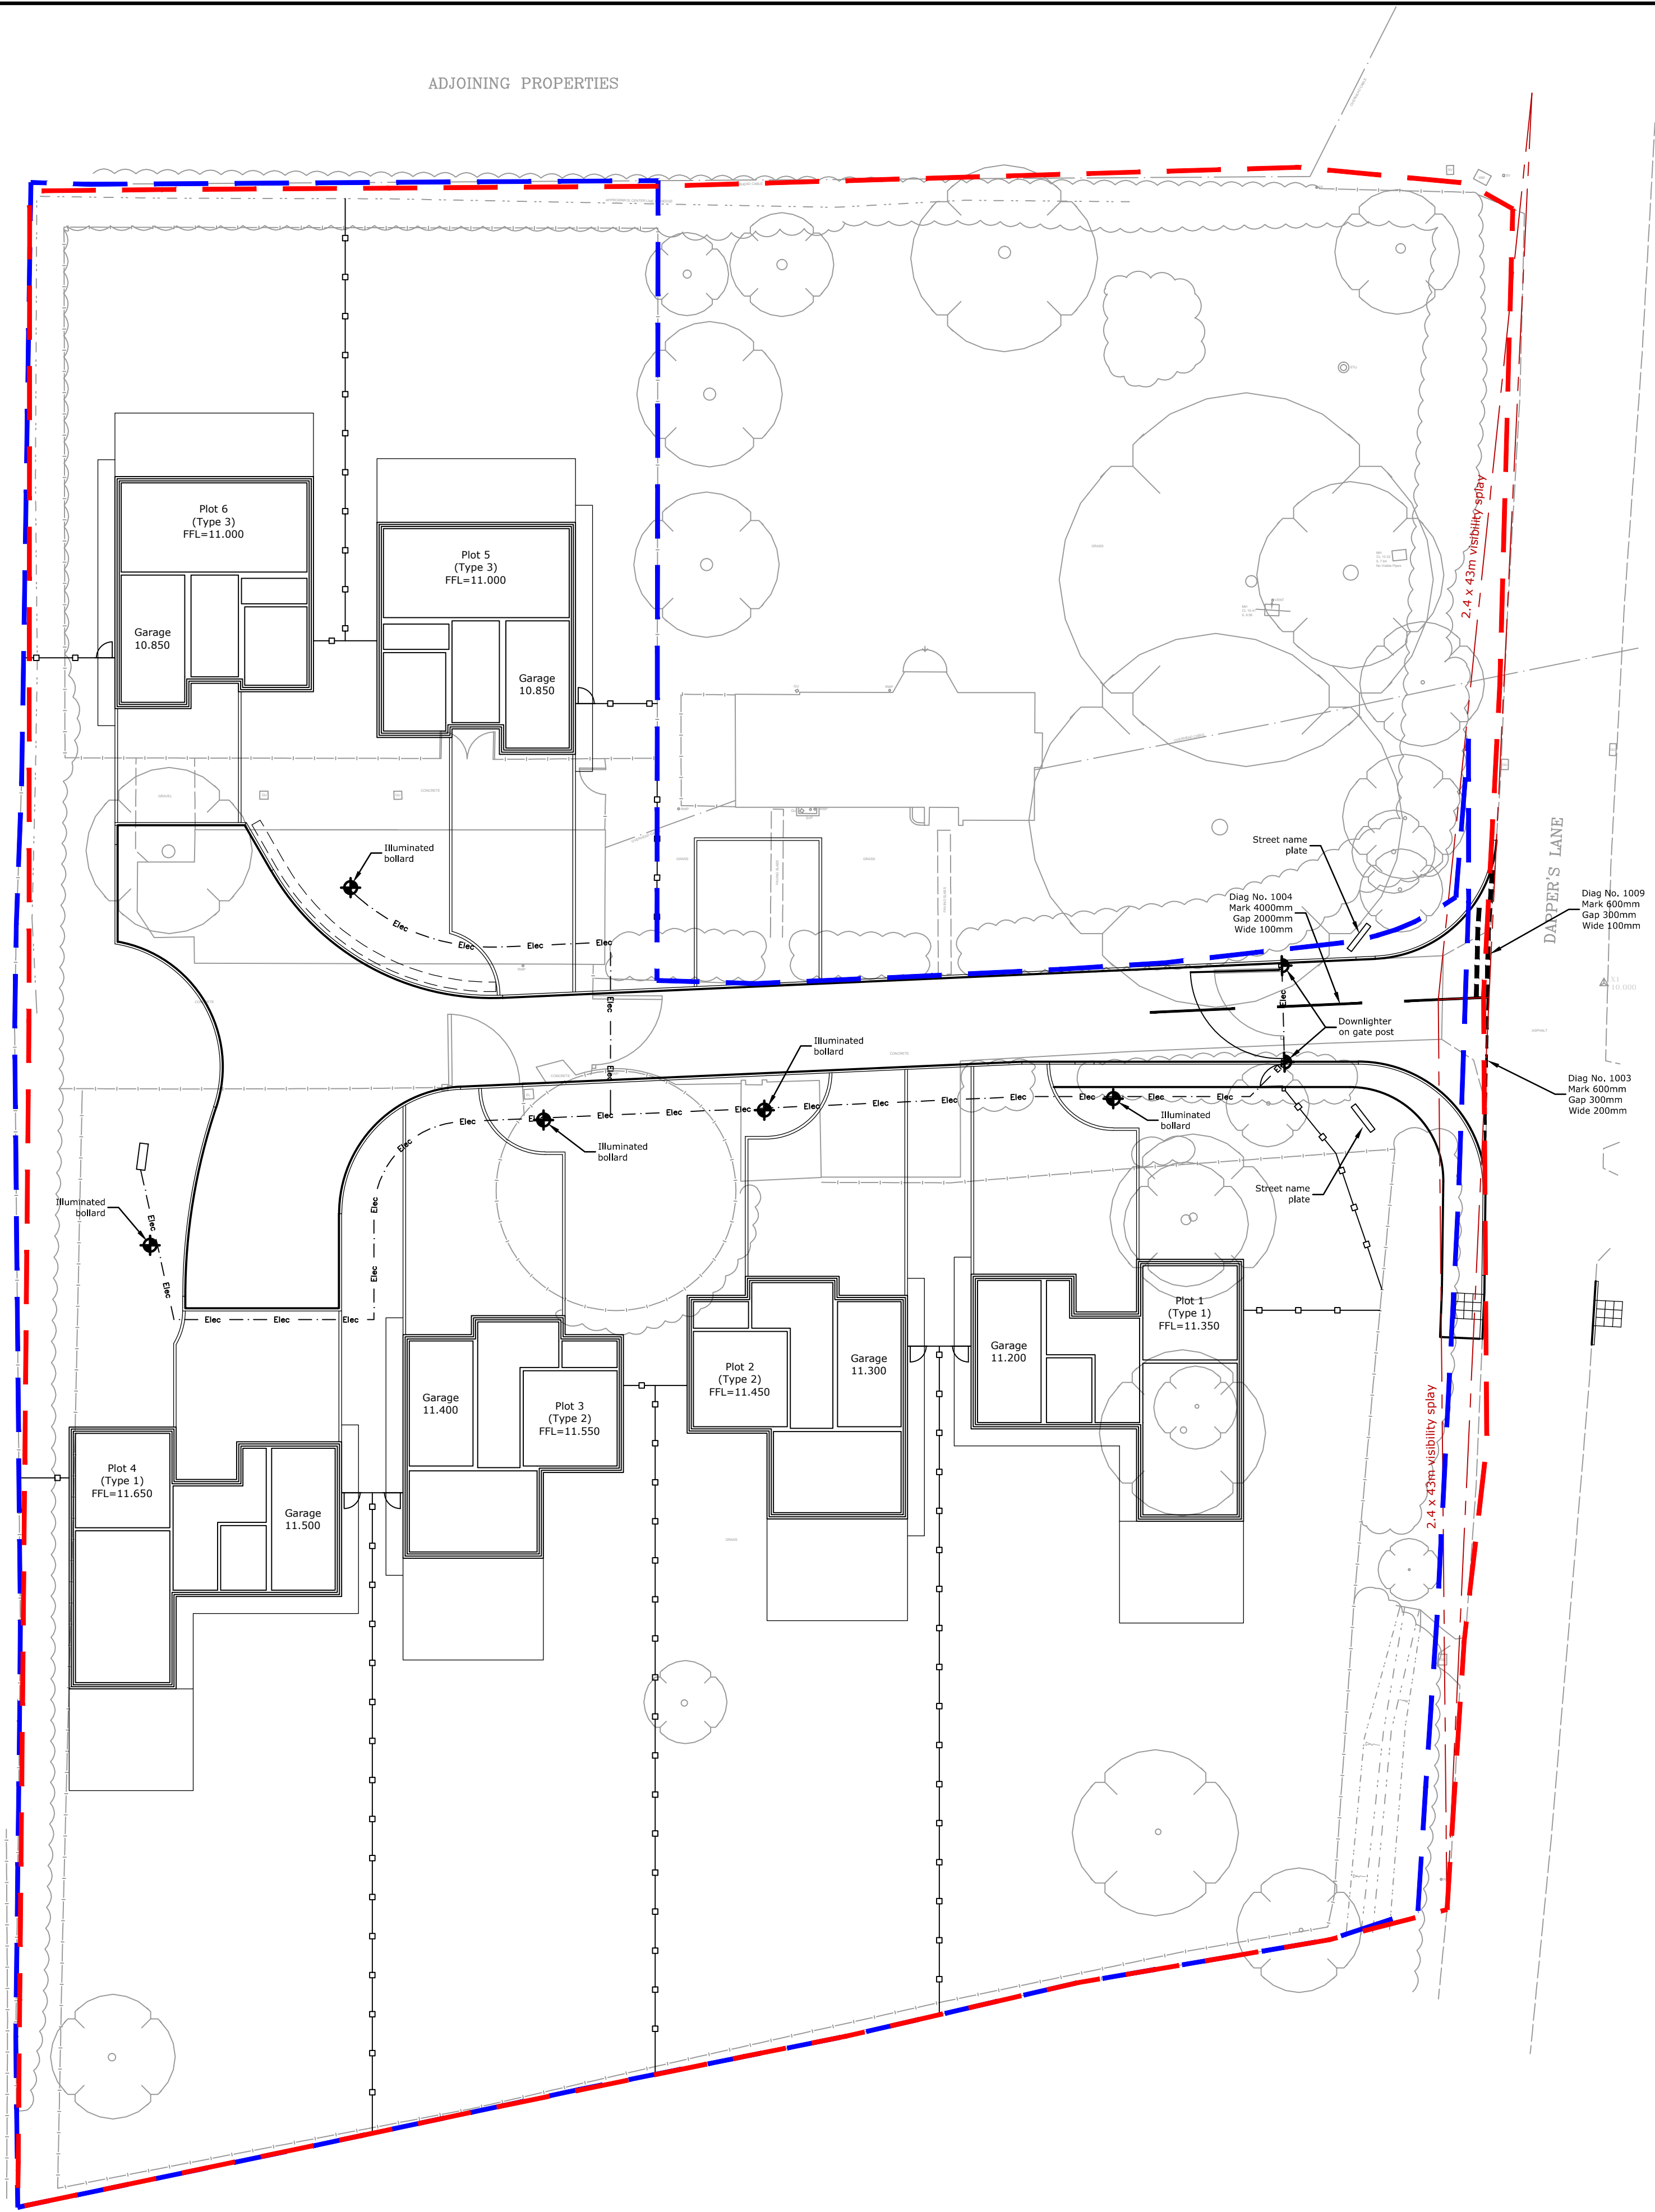

ADJOINING PROPERTY

- KEY:
- Application Boundary
 - Client Ownership Boundary

ILLUMINATED BOLLARD

Philips Lighting
BCB500 LED56-4S/740 S DGR
or similar approved

OptiSpace Bollard
LED module 5600 lm
740 neutral white
Power supply unit with DALI interface
Safety class I
Symmetrical
Black

B	Revised to Client comments	RS	KBL	KBL	25/07/19
A	Revised to Client comments	RS	KBL	KBL	
Rev	Amendment	Drawn	Checked	Approved	Date

LANMOR Consulting

Civil Engineers & Transport Planning

Thorogood House, 34 Tolworth Close, Surbiton, Surrey, KT6 7EW
Telephone: 0208 339 7899 Fax: 0208 339 7898
e-mail: info@lanmor.co.uk
www.lanmor.co.uk

Countyoak Homes Ltd

Dappers Lane
Angmering

Road Markings, Signs & Lighting

DRAWN	RS	CHECKED	KBL	APPROVED	KBL
DATE	Jul-19	DATE	Jul-19	DATE	Jul-19
SCALE	1:200	PRJ No.	191183	SIZE	REV
DWG No.	191183/800/01			A1	B