

NOTE - DRAWING TO BE USED IN RELATION TO ELECTRICAL WORKS ONLY




- Exterior wall lights**
- Charcoal Grey Outdoor Wall Light 5.3W by LAP (or equivalent approved).
 - IP44, LED, max. 5.3W (non-dimmable), switch-operated.
 - Set at 1.8m above external ground level.
 - Generally, to be positioned as follows:
 - (1) 2no. either side of main entrance doors;
 - (2) 2no. either side of rear bi-fold doors; and
 - (3) 1no. next to rear/side service doors (where applicable).

 Please refer to site plan opposite.

NOTE
Site lighting omitted for clarity.
Drawing to be read in conjunction with drwg. no. 191183/800/01
Road Markings, Signs & Lighting by Lanmor Consulting.



Scale 1:500
© Nye Saunders Ltd - Chartered Architects

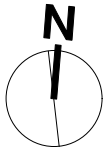

Do not scale from this drawing except for Planning Application purposes All dimensions are to be verified prior to construction This drawing is prepared for Local Authority approval on behalf of the applicant named below and/or named on the planning or building regulation application forms and may be used for no other purpose. The copyright of the drawing and designs remains the architect's. All copies are for information only about the application; they may be used for no other purpose without the express written permission of Nye Saunders Ltd Chartered Architects.	Project	Project No.	Drawing No.	Revision.	Date
	Dappers Lane, Angmering	19309	P109	#	Oct.'19
	Drawing Title	Scale	Paper Size	Drawn By	Checked By
	Proposed External Lighting Layout	1:500	A3	DB	RLS



3 Church Street, Godalming, Surrey. GU7 1EQ
Web: www.nyesaunders.co.uk e-mail: info@nyesaunders.co.uk Tel: 01483 418600

Rev	Amendments	Date
ARUN DISTRICT COUNCIL		